


PROPOSAL FOR OUTBUILDING

PROPOSAL FOR BARN CONVERSION
AND EXTENSION

EAST ELEVATION
SHOWING RELATIVE POSITION AND HEIGHTS OF BARN AND OUTBUILDING

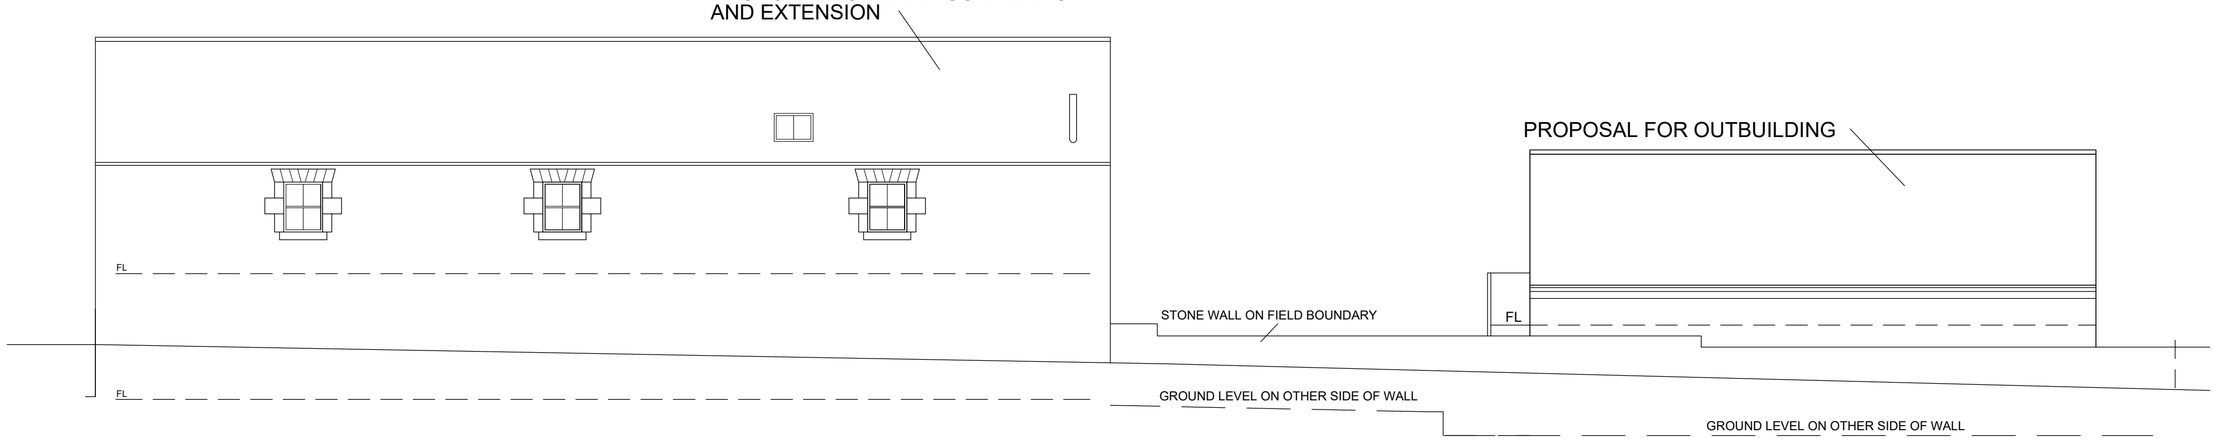

WEST ELEVATION
SHOWING RELATIVE POSITION AND HEIGHTS OF BARN AND OUTBUILDING

NYP

1. THIS DRAWING AND THE COPYRIGHTS AND PATENTS THEREIN ARE THE PROPERTY OF NYP ARCHITECTURAL SERVICES LLP REGISTERED IN ENGLAND AND WALES No. 4631338 AND MAY BE USED OR REPRODUCED ONLY UNDER CONTRACT.

2. CONTRACTORS AND SUB-CONTRACTORS MUST CHECK AND AGREE ALL DIMENSIONS BEFORE PREPARING SHOP DRAWINGS OR COMMENCING WORK ON SITE

3. CONTRACTORS ARE RESPONSIBLE FOR INFORMING THE DESIGNER OF ANY DISCREPANCY DISCOVERED ON THIS DRAWING OR BETWEEN THIS DRAWING AND ANY OTHER RELATED DOCUMENT ISSUED UNDER THE STANDARD FORM OF CONTRACT IN RESPECT OF THE WORK.

4. WRITTEN DIMENSIONS ONLY ARE TO BE USED FROM THIS DRAWING. IF IN ANY DOUBT ASK FOR CLARIFICATION.

Notes.

Revisions.

Date	Suffix	Description	Date	Suffix	Description

NYP ARCHITECTURAL SERVICES
BUSINESS AND INNOVATION CENTRE, WILTHORPE, BARNSLEY, S75 1JL TEL: 01226 200989 EMAIL: scott@nypas.co.uk stephen@nypas.co.uk

Project. PROPOSED BARN CONVERSION
OLD BRIERLEY HALL
BRIERLEY
BARNSLEY

Client.

Drawing Title. ELEVATIONS
SHOWING BARN AND OUTBUILDING

Date. JANUARY 2020

Scale. 1:100 @ A2

Ref. 05-95

Dwg. No. 07

Rev. A

SHEET SIZE A2