


PROPOSED FRONT ELEVATION - SCALE 1:100

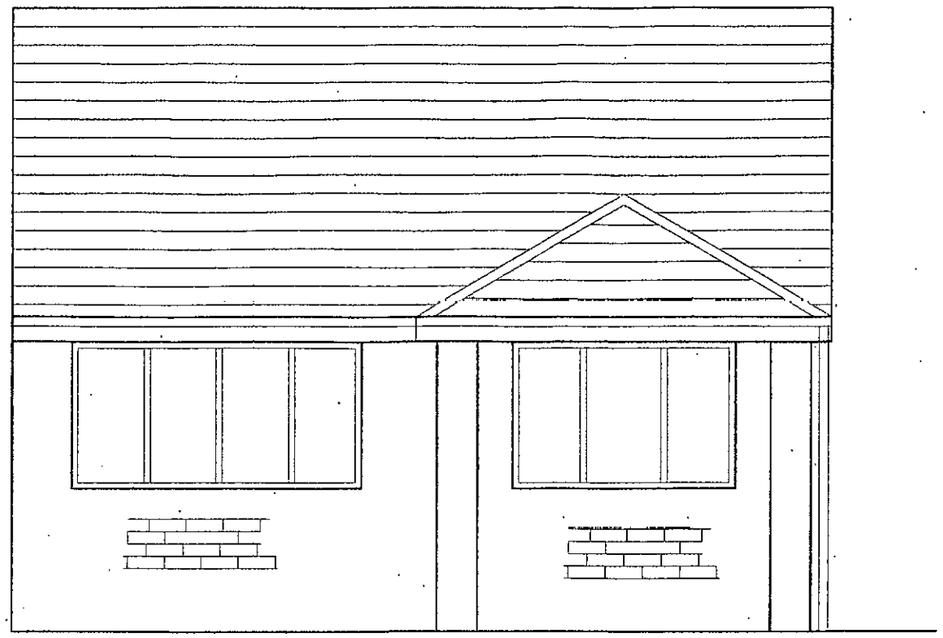


EXISTING FRONT ELEVATION - SCALE 1:100

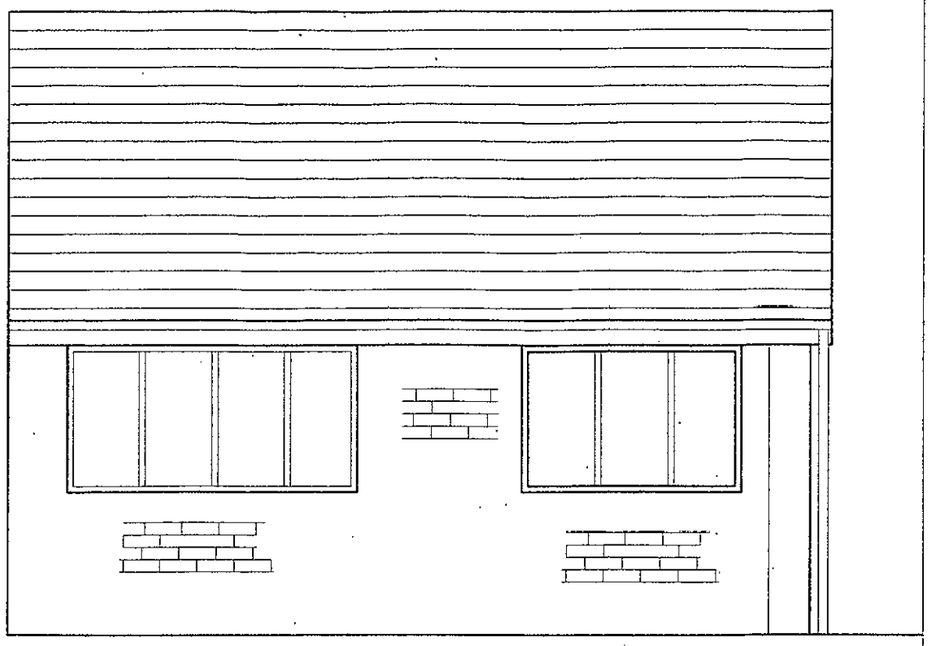

PROPOSED SIDE ELEVATION - SCALE 1:50

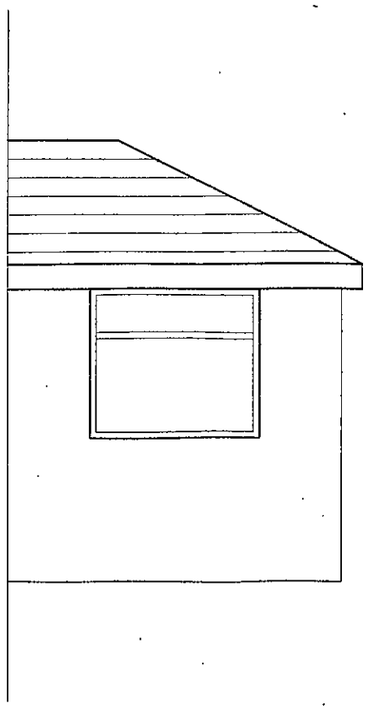

SITE PLAN - SCALE 1:200

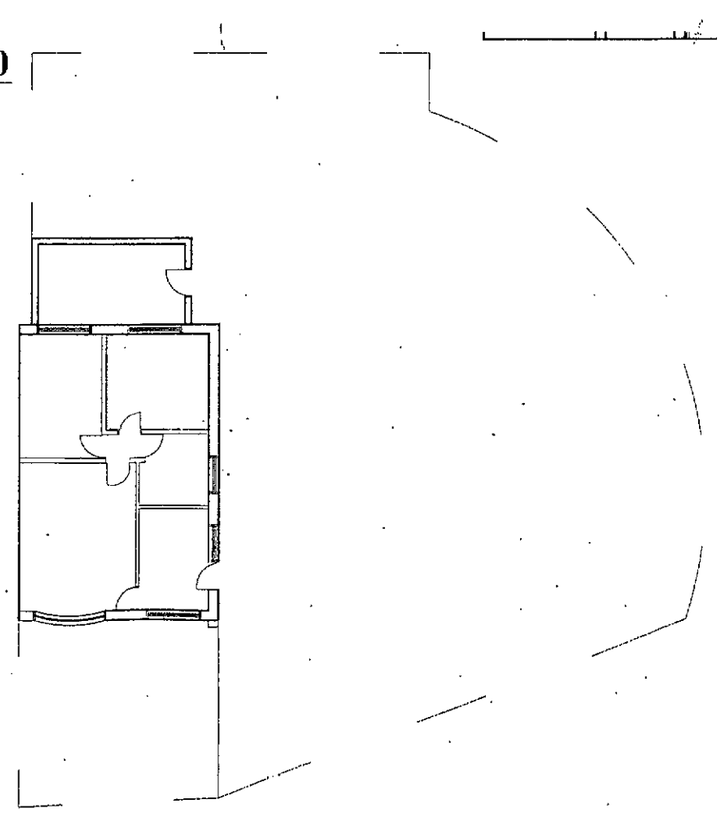

CONSTRUCTION NOTES

New proposed brickwork to match existing to side elevations.

Existing stone to front elevation to be carefully removed and reused

New roof tiles to match existing in profile and colour and be suitable for pitch formed on site

All gutters, fascias and soffits to be white UPVC and match existing

New windows to front and side elelvations to be white UPVC to match existing

PLANNING APPLICATION


1 MEDWAY CLOSE
BAURGH GREEN
BARNSLEY
SOUTH YORKSHIRE

PROPOSAL : GROUND FLOOR SIDE/FRONT EXTENSION


FRONT ELEVATIONS

SCALE 1:50
DRAWING 2

EXISTING SIDE ELEVATION - SCALE 1:50

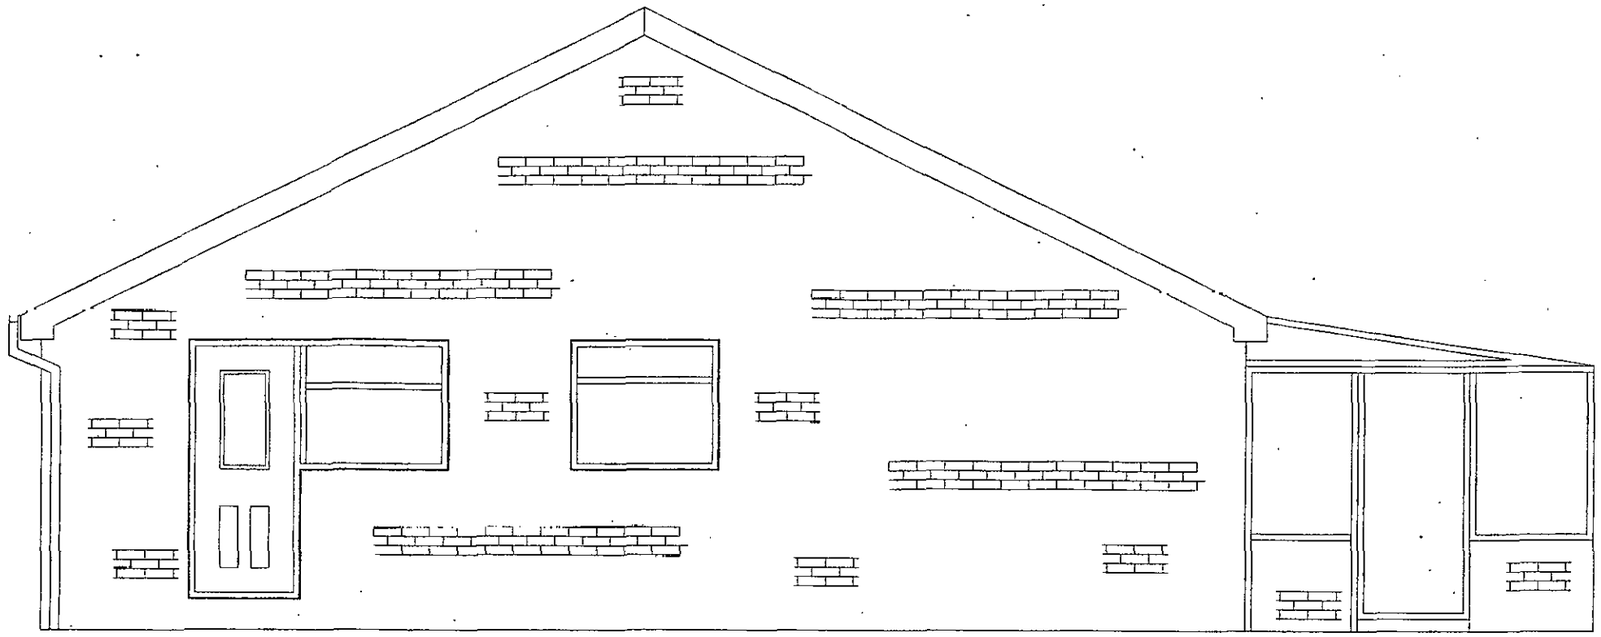

PROPOSED SIDE ELEVATION - SCALE 1:50

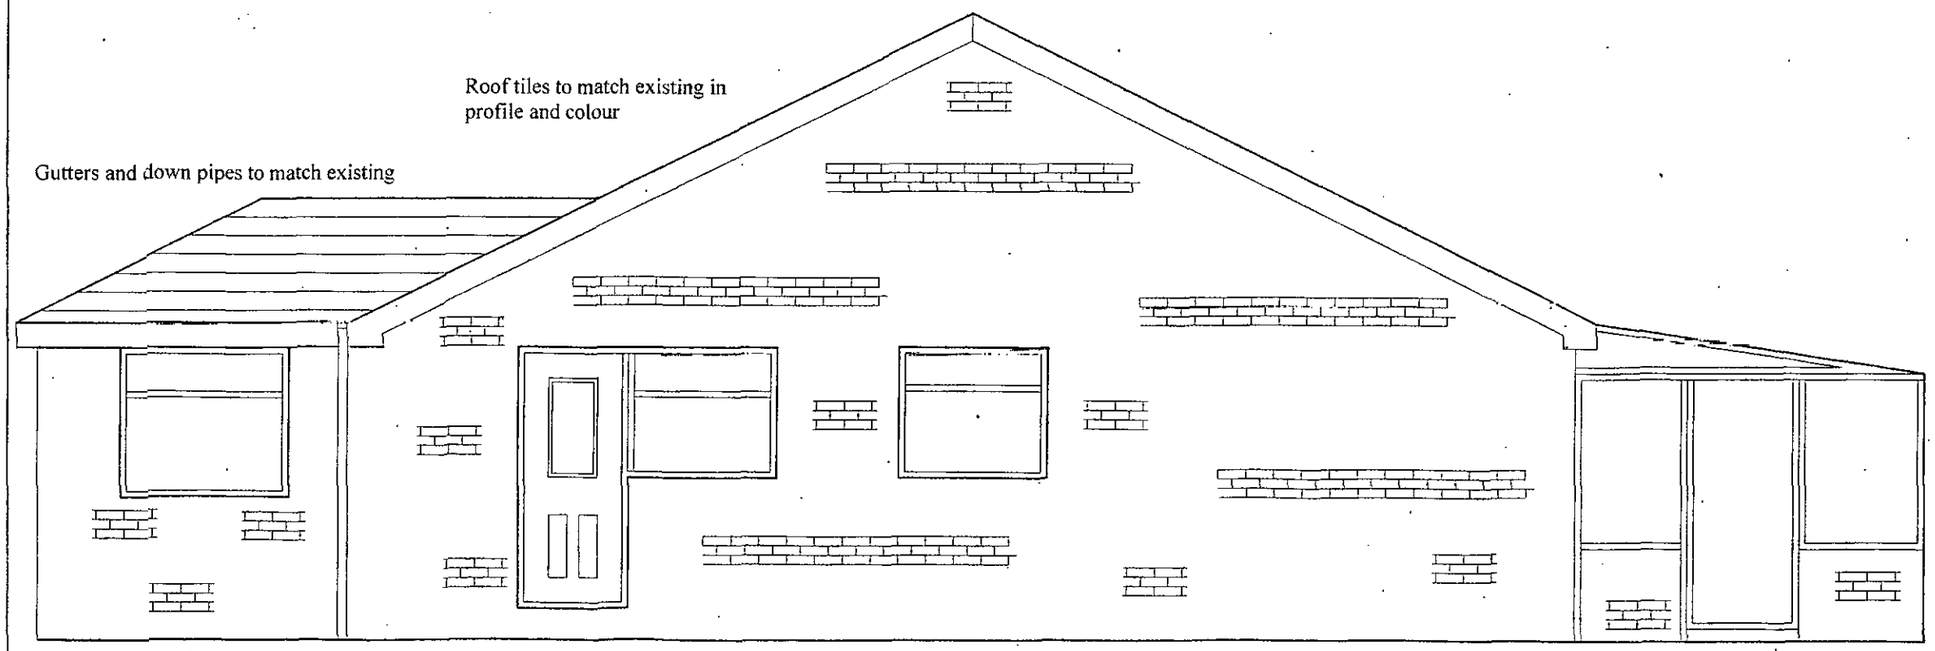

CONSTRUCTION NOTES

New proposed brickwork to match existing to side elevations.

Existing stone to front elevation to be carefully removed and reused

New roof tiles to match existing in profile and colour and be suitable for pitch formed on site

All gutters, fascias and soffits to be white UPVC and match existing

New windows to front and side elelvations to be white UPVC to match existing

PLANNING APPLICATION


1 MEDWAY CLOSE
BAURGH GREEN
BARNSLEY
SOUTH YORKSHIRE

PROPOSAL : GROUND FLOOR SIDE/FRONT EXTENSION


SIDE ELEVATIONS

SCALE 1:50
DRAWING 1


EXISTING GROUND FLOOR PLAN - SCALE 1:100

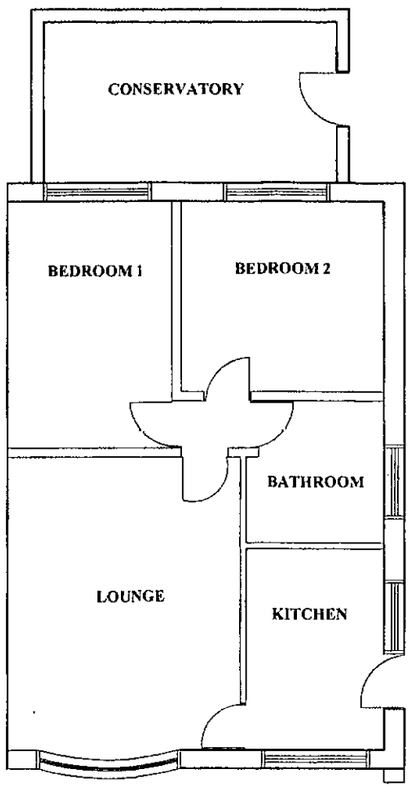


PROPOSED GROUND FLOOR PLAN – SCALE 1:100

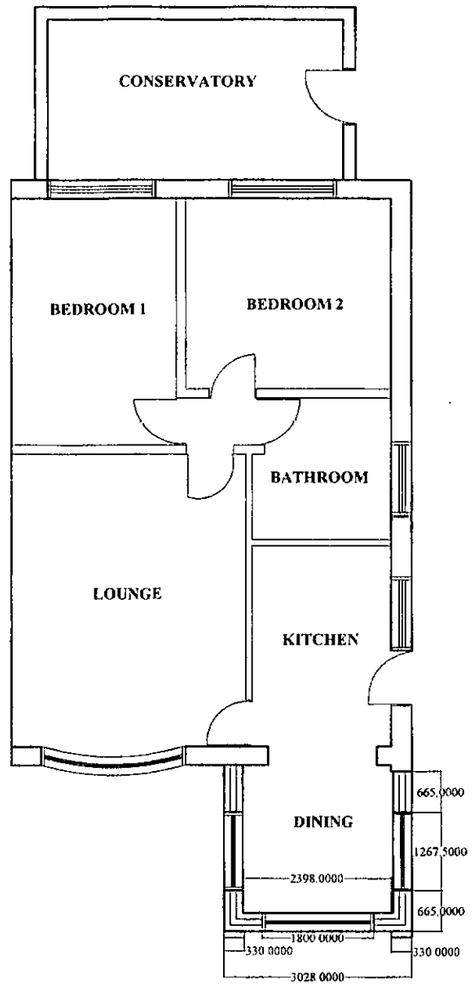

EXISTING FRONT ELEVATION - SCALE 1:100

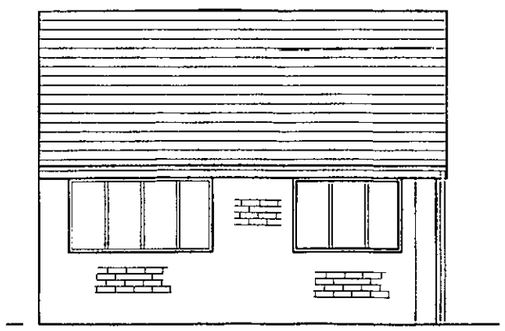

PROPOSED FRONT ELEVATION - SCALE 1:100

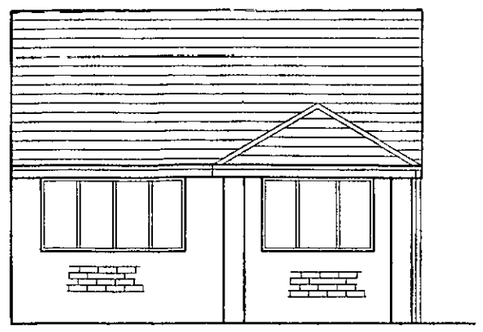

CONSTRUCTION NOTES

New proposed brickwork to match existing to side elevations.

Existing stone to front elevation to be carefully removed and reused

New roof tiles to match existing in profile and colour and be suitable for pitch formed on site

All gutters, fascias and soffits to be white UPVC and match existing

New windows to front and side elelvations to be white UPVC to match existing

PLANNING APPLICATION

1 MEDWAY CLOSE
BAURGH GREEN
BARNSLEY
SOUTH YORKSHIRE

PROPOSAL : GROUND FLOOR SIDE/FRONT EXTENSION

GROUND FLOOR PLAN

SCALE 1:100
DRAWING 3