
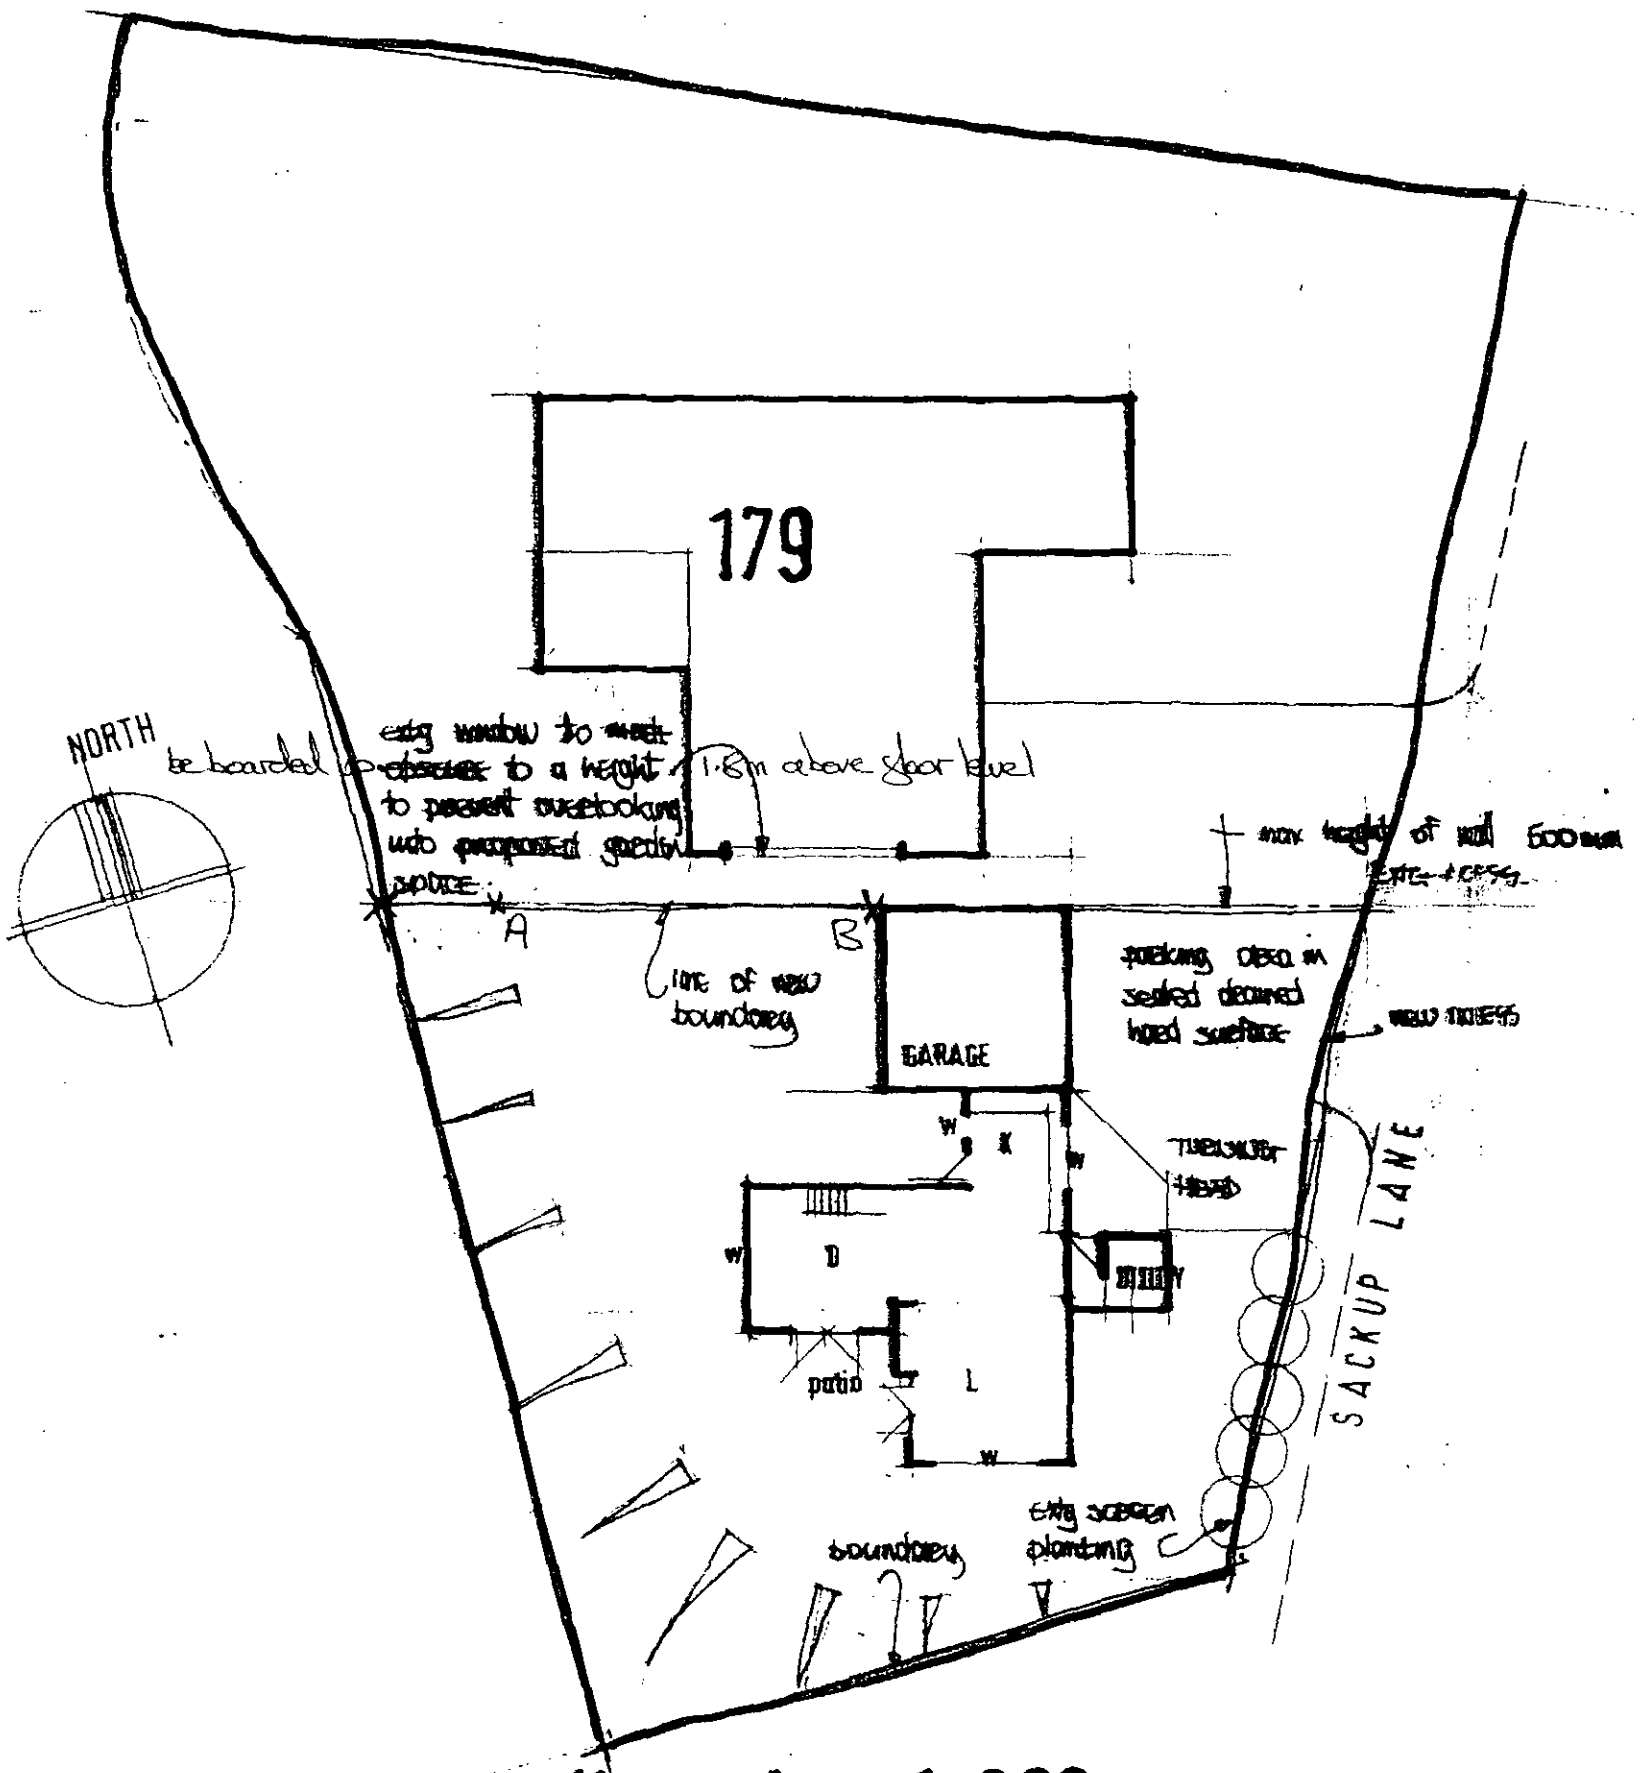


site plan 1:200

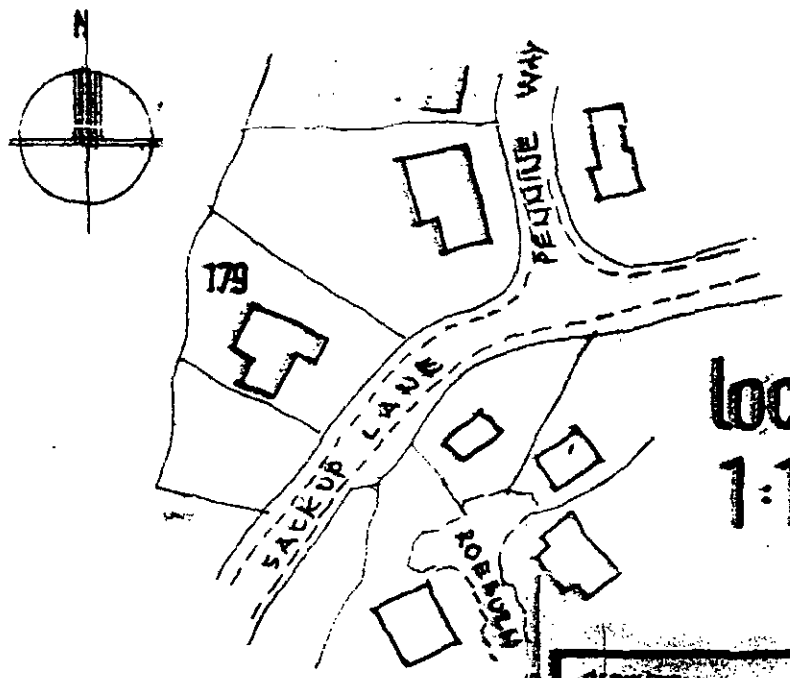

location plan
1:1250

drawing
OUTLINE LAYOUT (PLANNING)

client
MR A. HAIGH

roy harrison architect

Metropolitan Borough Council
APPROVED TOWN PLANNING
14 JUN 1994

65 HUDDERSFIELD ROAD

BARNSLEY


S. YORKS

tel Barnsley 202306


project
179 SACKUP LANE DARTON

scale	date
1:200 1:1250	27.3.94

drg. n°
RH/94/45/1

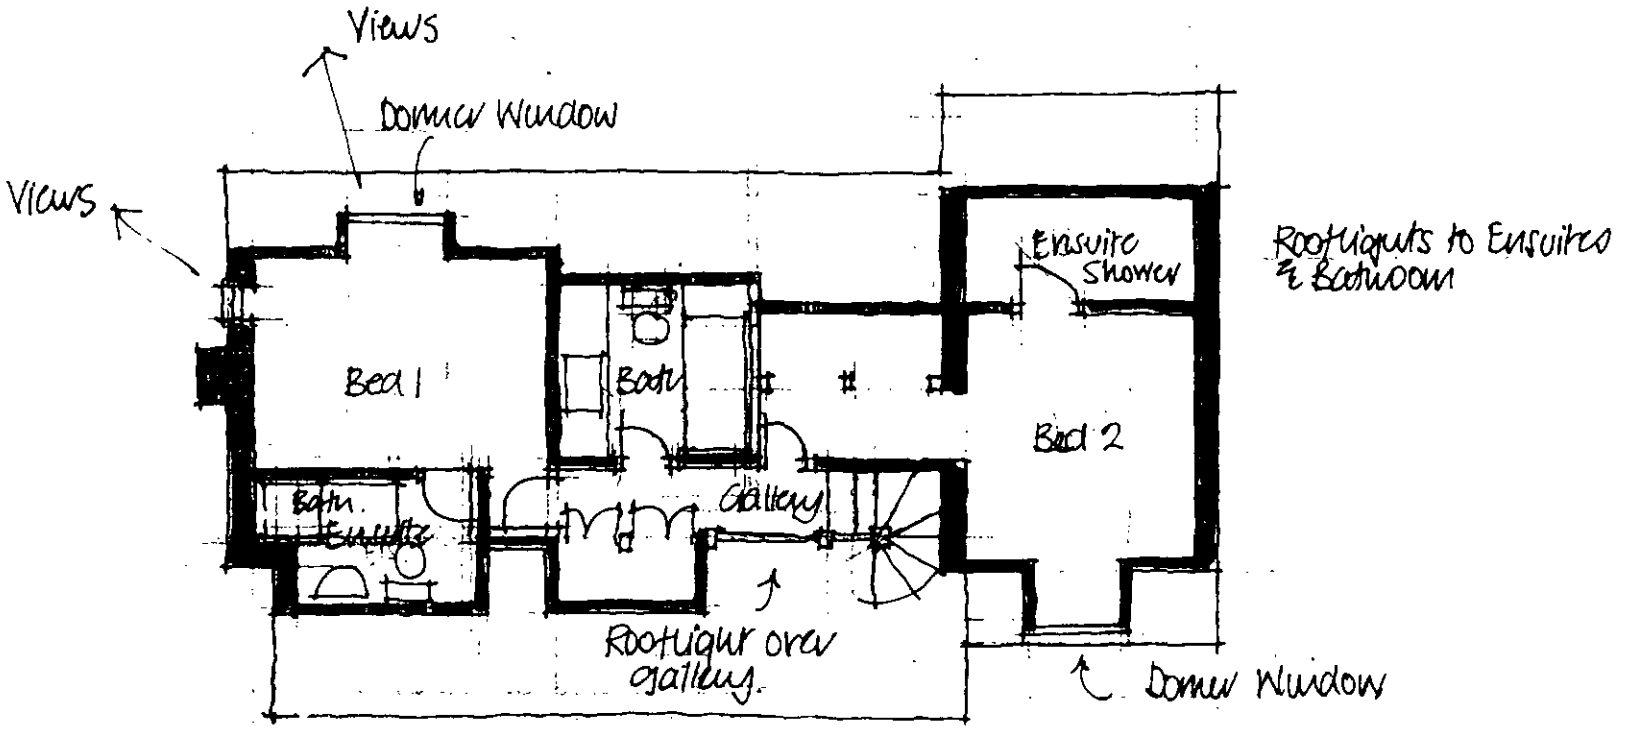


First Floor Plan

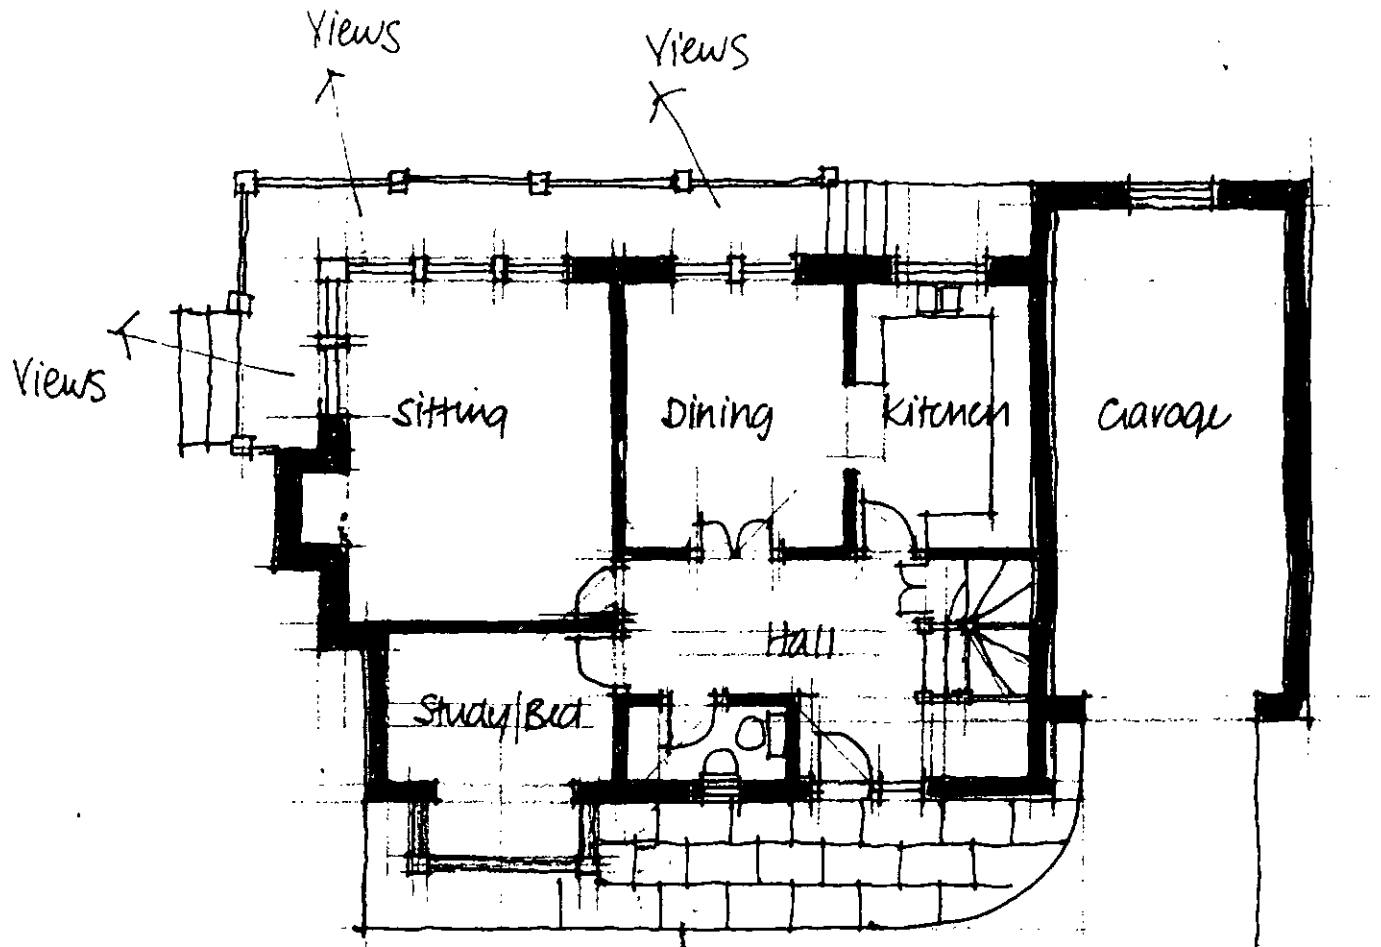

Ground Floor Plan.

179 Sackup Lane
Dalton
Mr & Mrs A Haigh.

Proposals B

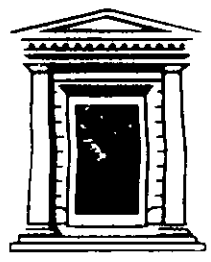

Chris Carr Associates
ARCHITECTS

6A Eastgate, Barnsley S70 2EP

Tel: (0226) 286256 Fax: (0226) 207304

Scale. 1:100	Drawn. MJB
Date. AUG 94.	Ref. No. 9139.
DWG. No. 03	Rev.

CDS Ltd L76

to the
ter and
id plot of
to such of
and of the
air to any
er in fee
moneys and
under and
ontained
be exting-
s reserva-
referred to
ousand nine
Wentworth
id Viscount
bert Hanson
ting and
by conveyed
his success-
title will
ants agree-
s the same
and hereby
or and his
osts and
e or non-

yed into
it of the
endor's
venants
urchaser
conveyed
y manner so
ning or
ses to be
nd (b) will
fences and

Plan referred to

