GENERAL NOTES:
1. DO NOT SCALE FROM THIS DRAWING. DIMENSIONS GOVERN
2. ALL DIMENSIONS ARE IN MILLIMETRES UNLESS NOTED OTHERWISE
3. ALL DIMENSIONS SHALL BE VERIFIED ON SITE BEFORE PROCEEDING WITH THE WORK
4. PLINCKE LANDSCAPE SHALL BE NOTIFIED IN WRITING OF ANY DISCREPANCIES
5. ALL DIMENSIONS ARE NOMINAL DIMENSIONS
6. PLINCKE LANDSCAPE LIMITED ACCEPT NO LIABILITY FOR ANY EXPENSE LOSS OR DAMAGE OF WHATSOEVER NATURE AND HOWEVER ARISING FROM ANY VARIATION MADE TO THIS DRAWING OR IN THE EXECUTION OF THE WORK TO WHICH IT RELATES WHICH HAS NOT BEEN REFERRED TO THEM *AND PRIOR APPROVAL OBTAINED*

DRAWING NOTES:
1.
2.
3.
4.
5.

KEY

- CATEGORY A TREES AND SHRUBS – HIGH QUALITY AND VALUE
- CATEGORY B TREES AND SHRUBS – MODERATE QUALITY AND VALUE
- CATEGORY C TREES AND SHRUBS – LOW QUALITY AND VALUE
- CATEGORY R TREES AND SHRUBS – REQUIRE FELLING BECAUSE OF CONDITION
- GROUPS OF TREES AND SHRUBS – QUALITY AND VALUE CATEGORY AS *COLOUR ROOT PROTECTION AREA AS* CANOPY SPREAD
- TREE OUTLINED FOR REMOVAL
- LINE OF TREE PROTECTION FENCING SEE DETAIL

NB:Drawing to be read in conjunction with tree protection method statement BP4L_WOM_PLI_RP_01

NOTE:


All works concerning tree protection shall be in accordance with BS5837.

Any unavoidable excavation or works within the root protection area shall be overseen and approved by a qualified *arboriculturalist*

Tree protection fence detail in accordance with BS 5837.

TREE PROTECTION FENCE

1. STANDARD SCAFFOLD POLES.
2. UPRIGHTS TO BE DRIVEN INTO THE GROUND.
3. PANELS SECURED TO UPRIGHTS WITH WIRE TIES AND METAL MESH BRACED SCAFFOLD TO BE USED IF NECESSARY.
4. WIRE TIES TO BE SECURED ON INSIDE FACE.
5. STANDARD CLAMPS.
6. WIRE TWISTED AND SECURED ON INSIDE FACE. TO BE KNURLED TO AVOID A SLIP-GRAINED WIRE.
7. CATCHED LEVEL.
8. APPROX. 0.6M DRIVEN INTO THE GROUND.

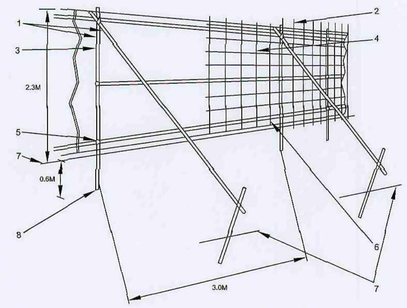

RECEIVED
27 SEP 2010
CORPORATE MAIL ROOM

N

REV	DATE	COMMENTS	DRN	CHK	APP
P02	24.09.10	TREE PROTECTION FENCING ADDED	DO	ME	HS
P01	20.09.10	TREE PROTECTION FENCING ADDED	ME	HS	HS
		INITIAL ISSUE FOR REVIEW	ME	HS	HS

plincke

LEAMINGTON	t: 01926 886 477; 01926 883 405	e: mlefevre@plincke.co.uk
LONDON	t: 020 7739 33941; 020 7739 3335	e: lfrench@plincke.co.uk
MANCHESTER	t: 0161 237 02221; 0161 237 0202	e: awork@plincke.co.uk
WINCHESTER	t: 01962 842 5261; 01962 850 404	e: ssmith@plincke.co.uk

PROJECT:
BARNSLEY BSF


TITLE:
WOMBWELL & FOULSTONE
ACCESS ROAD TREE PROTECTION PLAN

DRAWN: LOR			
SCALE: 1:1000@A1	STATUS: Draft		
DWG NO: BP4L_WOM_PLI_91_SW_00_09			
DATE: 07.10	DRG: ME	CHK: HS	APP:
REV: P04	JOB NO: M13-049-02		
FILE:			

Tree protection fence detail in accordance with BS 5837.

TREE PROTECTION FENCING

1. STANDING SCAFFOLD POLES.
2. SUPPORTS TO BE DRIVEN INTO THE GROUND.
3. PANELS SECURED TO UPRIGHTS WITH WIRE TIE AND SPECIFIC NATO/SWAT STANDARD SCAFFOLD CLIPS.
4. RESTRICTION FENCE TO THE UPRIGHTS AND HORIZONTALS.
5. STANDARD CLAMPS.
6. WIRE TWISTED AND SECURED IDENTIFIC FACE OF FENCING TO AVOID EASY DISMANTLING.
7. GROUND LEVEL.
8. APPROX. 0.6M EMBEDMENT INTO THE GROUND.

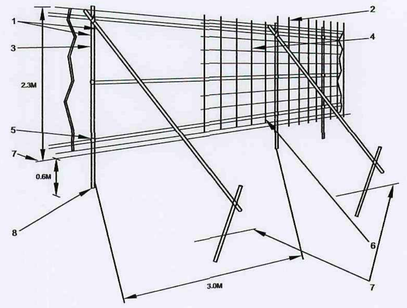

GENERAL NOTES:
1. DO NOT SCALE FROM THIS DRAWING. DIMENSIONS GOVERN
2. ALL DIMENSIONS ARE IN MILLIMETRES UNLESS NOTED OTHERWISE
3. ALL DIMENSIONS SHALL BE VERIFIED ON SITE BEFORE PROCEEDING WITH THE WORK
4. PLINCKE LANDSCAPE SHALL BE NOTIFIED IN WRITING OF ANY DISCREPANCIES
5. ALL DIMENSIONS ARE NOMINAL DIMENSIONS
6. PLINCKE LANDSCAPE LIMITED ACCEPT NO LIABILITY FOR ANY EXPENSE LOSS OR DAMAGE OF WHATSOEVER NATURE AND HOWEVER ARISING FROM ANY VARIATION MADE TO THIS DRAWING OR IN THE EXECUTION OF THE WORK TO WHICH IT RELATES WHICH HAS NOT BEEN REFERRED TO THEM AND PRIOR APPROVAL OBTAINED

DRAWING NOTES:
1.
2.
3.
4.
5.

KEY

- CATEGORY A TREES AND SHRUBS – HIGH QUALITY AND VALUE
- CATEGORY B TREES AND SHRUBS – MODERATE QUALITY AND VALUE
- CATEGORY C TREES AND SHRUBS – LOW QUALITY AND VALUE
- CATEGORY R TREES AND SHRUBS – REQUIRE FELLING BECAUSE OF CONDITION
- GROUPS OF TREES AND SHRUBS – QUALITY AND VALUE CATEGORY AS COLOUR ROOT PROTECTION AREA AS CANOPY SPREAD
- TREE OUTLINED FOR REMOVAL
- LINE OF TREE PROTECTION FENCING SEE DETAIL

NB:Drawing to be read in conjunction with tree protection method statement BP4L_WOM_PLI_RP_01

NOTE:

All works concerning tree protection shall be in accordance with BS5837.

Any unavoidable excavation or works within the root protection area shall be overseen and approved by a qualified arboriculturalist

ROUTE OF WOODLAND FOOTPATH TO FOLLOW EXISTING ROUTE BUT MAY REQUIRE ADDITIONAL TREE REMOVAL SUBJECT TO AGREEMENT WITH LPA

ROUTE OF PROPOSED FOOTPATH MAY REQUIRE ADDITIONAL TREE REMOVAL SUBJECT TO AGREEMENT WITH LPA

RECEIVED 27 SEP 2010 CORP. MAIL F...

N

P04	23.09.10	Comments	ME	HS	HS
P03	22.09.10	AMENDED TO LATEST LAYOUT, TREE PROTECTIONS ADDED	ME	HS	HS
P02	21.09.10	AMENDED TO LATEST LAYOUT, TREE PROTECTIONS ADDED	ME	HS	HS
P01	20.09.10	AMENDED FOR ISSUE	ME	HS	HS

plincke

LEAMINGTON t: 01926 888 477; 01926 887 488 e: mildreds@plincke.co.uk
LONDON t: 020 7739 3300; 020 7739 3305 e: london@plincke.co.uk
MANCHESTER t: 0161 237 92232; 0161 237 9938 e: north@plincke.co.uk
WINCHESTER t: 01962 842 824; 01962 826 464 e: south@plincke.co.uk

PROJECT:
BARNSLEY BSF

TITLE:
WOMBWELL & FOULSTONE
TREE PROTECTION PLAN

CLIENT:
LDS

SCALE:
1:1000@A1

STAGE:
Draft

JOB NO.
BP4S_WOM_PLI_91_SW_00_05

DATE:
05.10

DRN:
ME

CHK:
HS


APP:

REV:
P04

DWG NO.
N10-09-02

REF:

Plan Site A 1:500

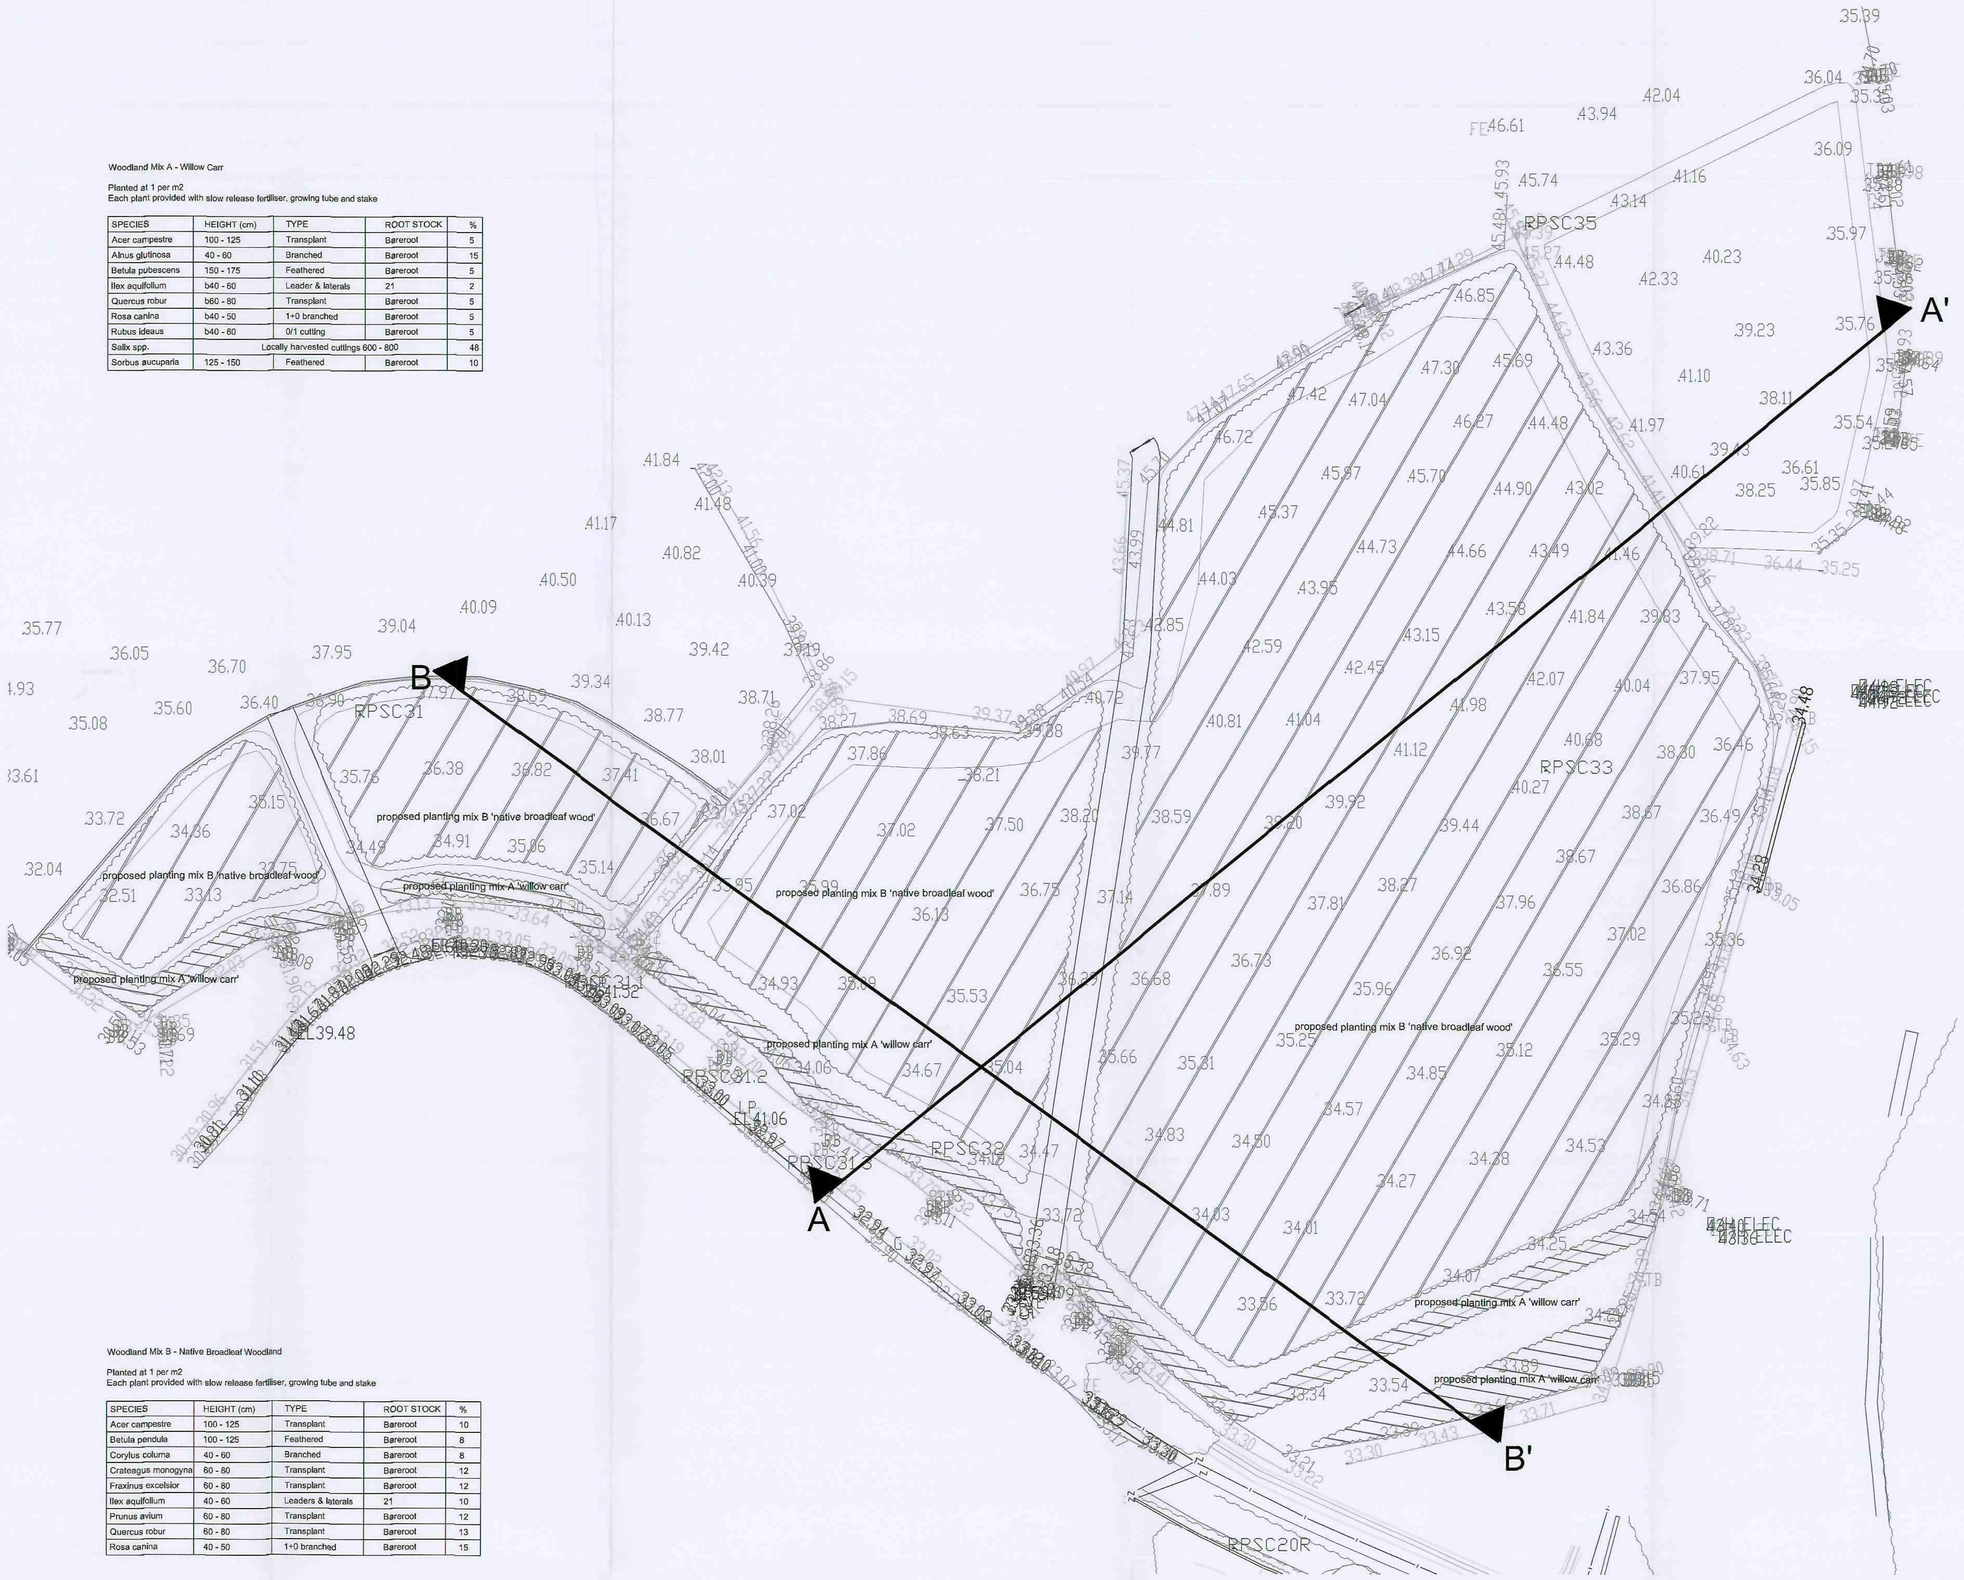

Woodland Mix A - Willow Carr

Planted at 1 per m2
Each plant provided with slow release fertiliser, growing tube and stake


SPECIES	HEIGHT (cm)	TYPE	ROOT STOCK	%
Acer campestre	100 - 125	Transplant	Bareroot	5
Alnus glutinosa	40 - 60	Branched	Bareroot	15
Betula pubescens	150 - 175	Feathered	Bareroot	5
Ilex aquifolium	040 - 60	Leader & laterals	21	2
Quercus robur	060 - 80	Transplant	Bareroot	5
Rosa canina	040 - 50	1+0 branched	Bareroot	5
Rubus ideaus	040 - 60	0/1 cutting	Bareroot	5
Salix spp.	Locally harvested cuttings 600 - 800			48
Sorbus aucuparia	125 - 150	Feathered	Bareroot	10

Woodland Mix B - Native Broadleaf Woodland


Planted at 1 per m2
Each plant provided with slow release fertiliser, growing tube and stake

SPECIES	HEIGHT (cm)	TYPE	ROOT STOCK	%
Acer campestre	100 - 125	Transplant	Bareroot	10
Betula pendula	100 - 125	Feathered	Bareroot	8
Corylus colluma	40 - 60	Branched	Bareroot	8
Crataegus monogyna	80 - 80	Transplant	Bareroot	12
Fraxinus excelsior	60 - 80	Transplant	Bareroot	12
Ilex aquifolium	40 - 60	Leaders & laterals	21	10
Prunus avium	60 - 80	Transplant	Bareroot	12
Quercus robur	60 - 80	Transplant	Bareroot	13
Rosa canina	40 - 50	1+0 branched	Bareroot	15

Plan Site B 1:500

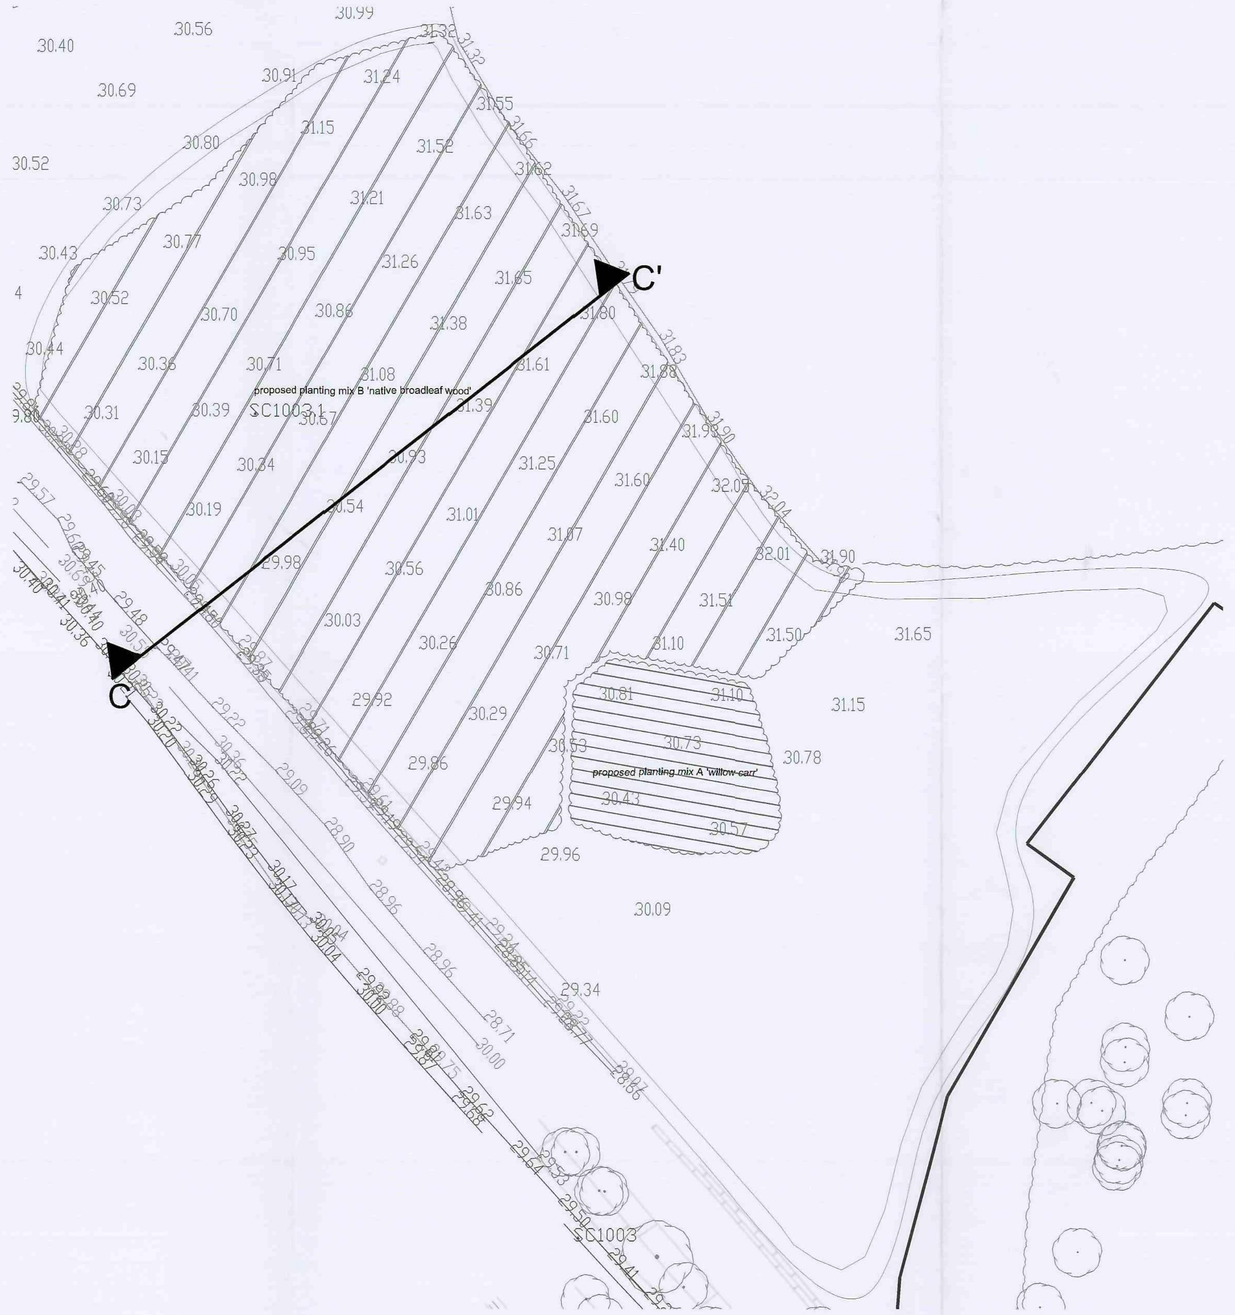


Key Plan1:5000

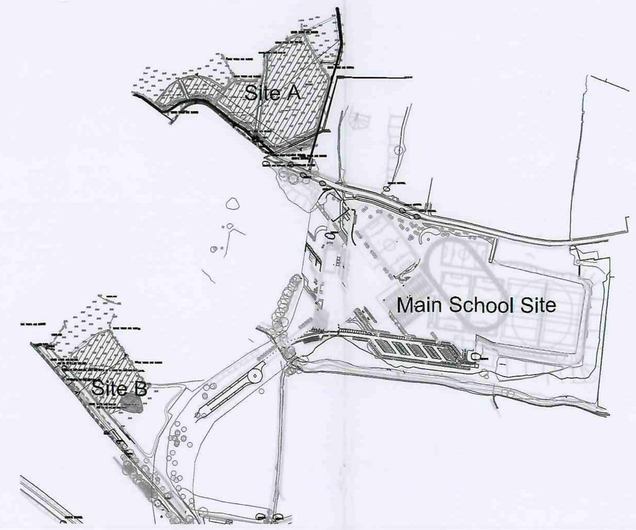


Section A-A' 1:250



Section B-B' 1:250

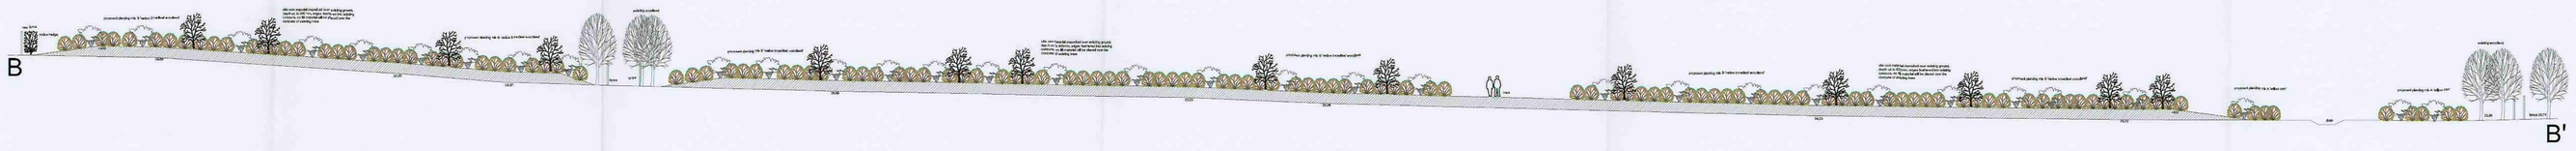

Section C-C' 1:250

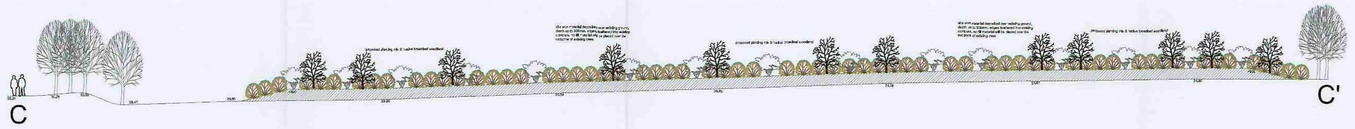

GENERAL NOTES:
1. DO NOT SCALE FROM THIS DRAWING. DIMENSIONS GOVERN
2. ALL DIMENSIONS ARE IN MILLIMETRES UNLESS NOTED OTHERWISE
3. ALL DIMENSIONS SHALL BE VERIFIED ON SITE BEFORE PROCEEDING WITH THE WORK.
4. PLINCKE LANDSCAPE SHALL BE NOTIFIED IN WRITING OF ANY DISCREPANCIES
5. ALL DIMENSIONS ARE NOMINAL DIMENSIONS
6. PLINCKE LANDSCAPE LIMITED ACCEPT NO LIABILITY FOR ANY EXPENSE, LOSS OR DAMAGE OF WHATSOEVER NATURE AND HOWSOEVER ARISING FROM ANY VARIATION MADE TO THIS DRAWING OR IN THE EXECUTION OF THE WORKS SHOWN THEREON WHICH HAVE NOT BEEN REFERRED TO THEM AND PRIOR APPROVAL OBTAINED

DRAWING NOTES:
1.
2.
3.
4.
5.
6.

KEY

Woodland Mix A
Willow Carr

Woodland Mix B
Native Broadleaf Woodland

N

05/10/21	SUP DP Comments/Mix A&B	AR	JC
27/09/21	SUP DP Comments	AR	JC
14/09/21	PLANNING ISSUE	AR	JC
08/09/21	Updated	AR	JC

RECEIVED
27 SEP 2021
COPY
MAIL

plincke

LEAMINGTON SPA
LONDON
MANCHESTER

01926 886 477 (T) 01926 886 499 (F)
01926 7106 82(0) 01926 7106 83(0)
01926 886 499 (F)

BARNSLEY BSF

WOMBWELL & FOULSTONE
OFF SITE PLANTING

SCALE:			
1:500			
PAPER SIZE:	Revision:		
A3 S/Sht/Ins@A0	Planning		
DRAWING:			
BSF-PL-WOM_PLI_01_SW_05			
DATE:	DRN	CHD	CHK
07.10	MB	HB	
JOB NO:			
POR	4610-05-05		
AZE:			



GENERAL NOTES:
1. DO NOT SCALE FROM THIS DRAWING, DIMENSIONS GOVERN
2. ALL DIMENSIONS ARE IN MILLIMETRES UNLESS NOTED OTHERWISE
3. ALL DIMENSIONS SHALL BE VERIFIED ON SITE BEFORE PROCEEDING WITH THE WORK
4. PLINCKE LANDSCAPE SHALL BE NOTIFIED IN WRITING OF ANY DISCREPANCIES
5. ALL DIMENSIONS ARE NOMINAL DIMENSIONS
6. PLINCKE LANDSCAPE LIMITED ACCEPT NO LIABILITY FOR ANY EXPENSE LOSS OR DAMAGE OF WHATSOEVER NATURE AND HOWEVER ARISING FROM ANY VARIATION MADE TO THIS DRAWING OR IN THE EXECUTION OF THE WORK TO WHICH IT RELATES WHICH HAS NOT BEEN REFERRED TO THEM AND PRIOR APPROVAL OBTAINED

DRAWING NOTES:
1.
2.
3.
4.
5.

Note: Refer to planting schedule document BP4L_WOM_PLI_SH_001 for planting details. For offsite planting information please refer to schedule on drawing BP4L_WOM_PLI_DR_91_SW_00_10

KEY:

- Site Boundary
- Fencing
  Secure line - 2400 Weldmesh
  AWP/MUGAs - 4000 Ballstop
  Wind Turbine Exclusion - 1200 Railing
- Existing Trees
- Proposed Trees
- Proposed Shrub / Herbaceous Planting
- Hedges
- Wildflower Meadow
- Concrete Block Paving Contrasting Bands
- Pedestrian Grade Bitmac
- Vehicular Grade Bitmac
- Colour lining on Bitmac
- Retaining Walls Concrete/Gabion
- Sail Shelter
- Cycle Store
- Seating

RECEIVED
27 SEP 2017
COMMENTS
BARNSLEY

N

REV	DATE	COMMENTS	DRN	CHK	APP
P02	19.09.17	PRELIMINARY ISSUE	ME	HB	
P03	20.09.17	PRELIMINARY ISSUE	ME	HB	
P04	21.09.17	Planning Issue	ME	HB	
P05	22.09.17	Planning Issue - Amended	ME	HB	
P06	25.09.17	Planning Issue - please amended for Planner	ME	HB	
P07	26.09.17	Amended for Submission plan	ME	HB	

plincke

LEAMINGTON	t: 01926 886 477/ 01926 882 486	e: midlands@plincke.co.uk
LONDON	t: 020 7739 3337/ 020 7739 3335	e: london@plincke.co.uk
GLOUCESTER	t: 01452 522 082/ 01452 520 444	e: south@plincke.co.uk
MANCHESTER	t: 01942 602 026/ 01942 609 484	e: south@plincke.co.uk

PROJECT:
BARNSLEY BSF

TITLE:
WOMBWELL & FOULSTONE
LANDSCAPE MASTERPLAN SITE WIDE

SCALE: 1:1000@ A1
STATUS: PLANNING
FILE: BP4L_WOM_PLI_91_SW_00_01
DATE: 05.10
DRN: ME
CHK: HB
APP:
REV: P08
JOB NO: N10-09-02