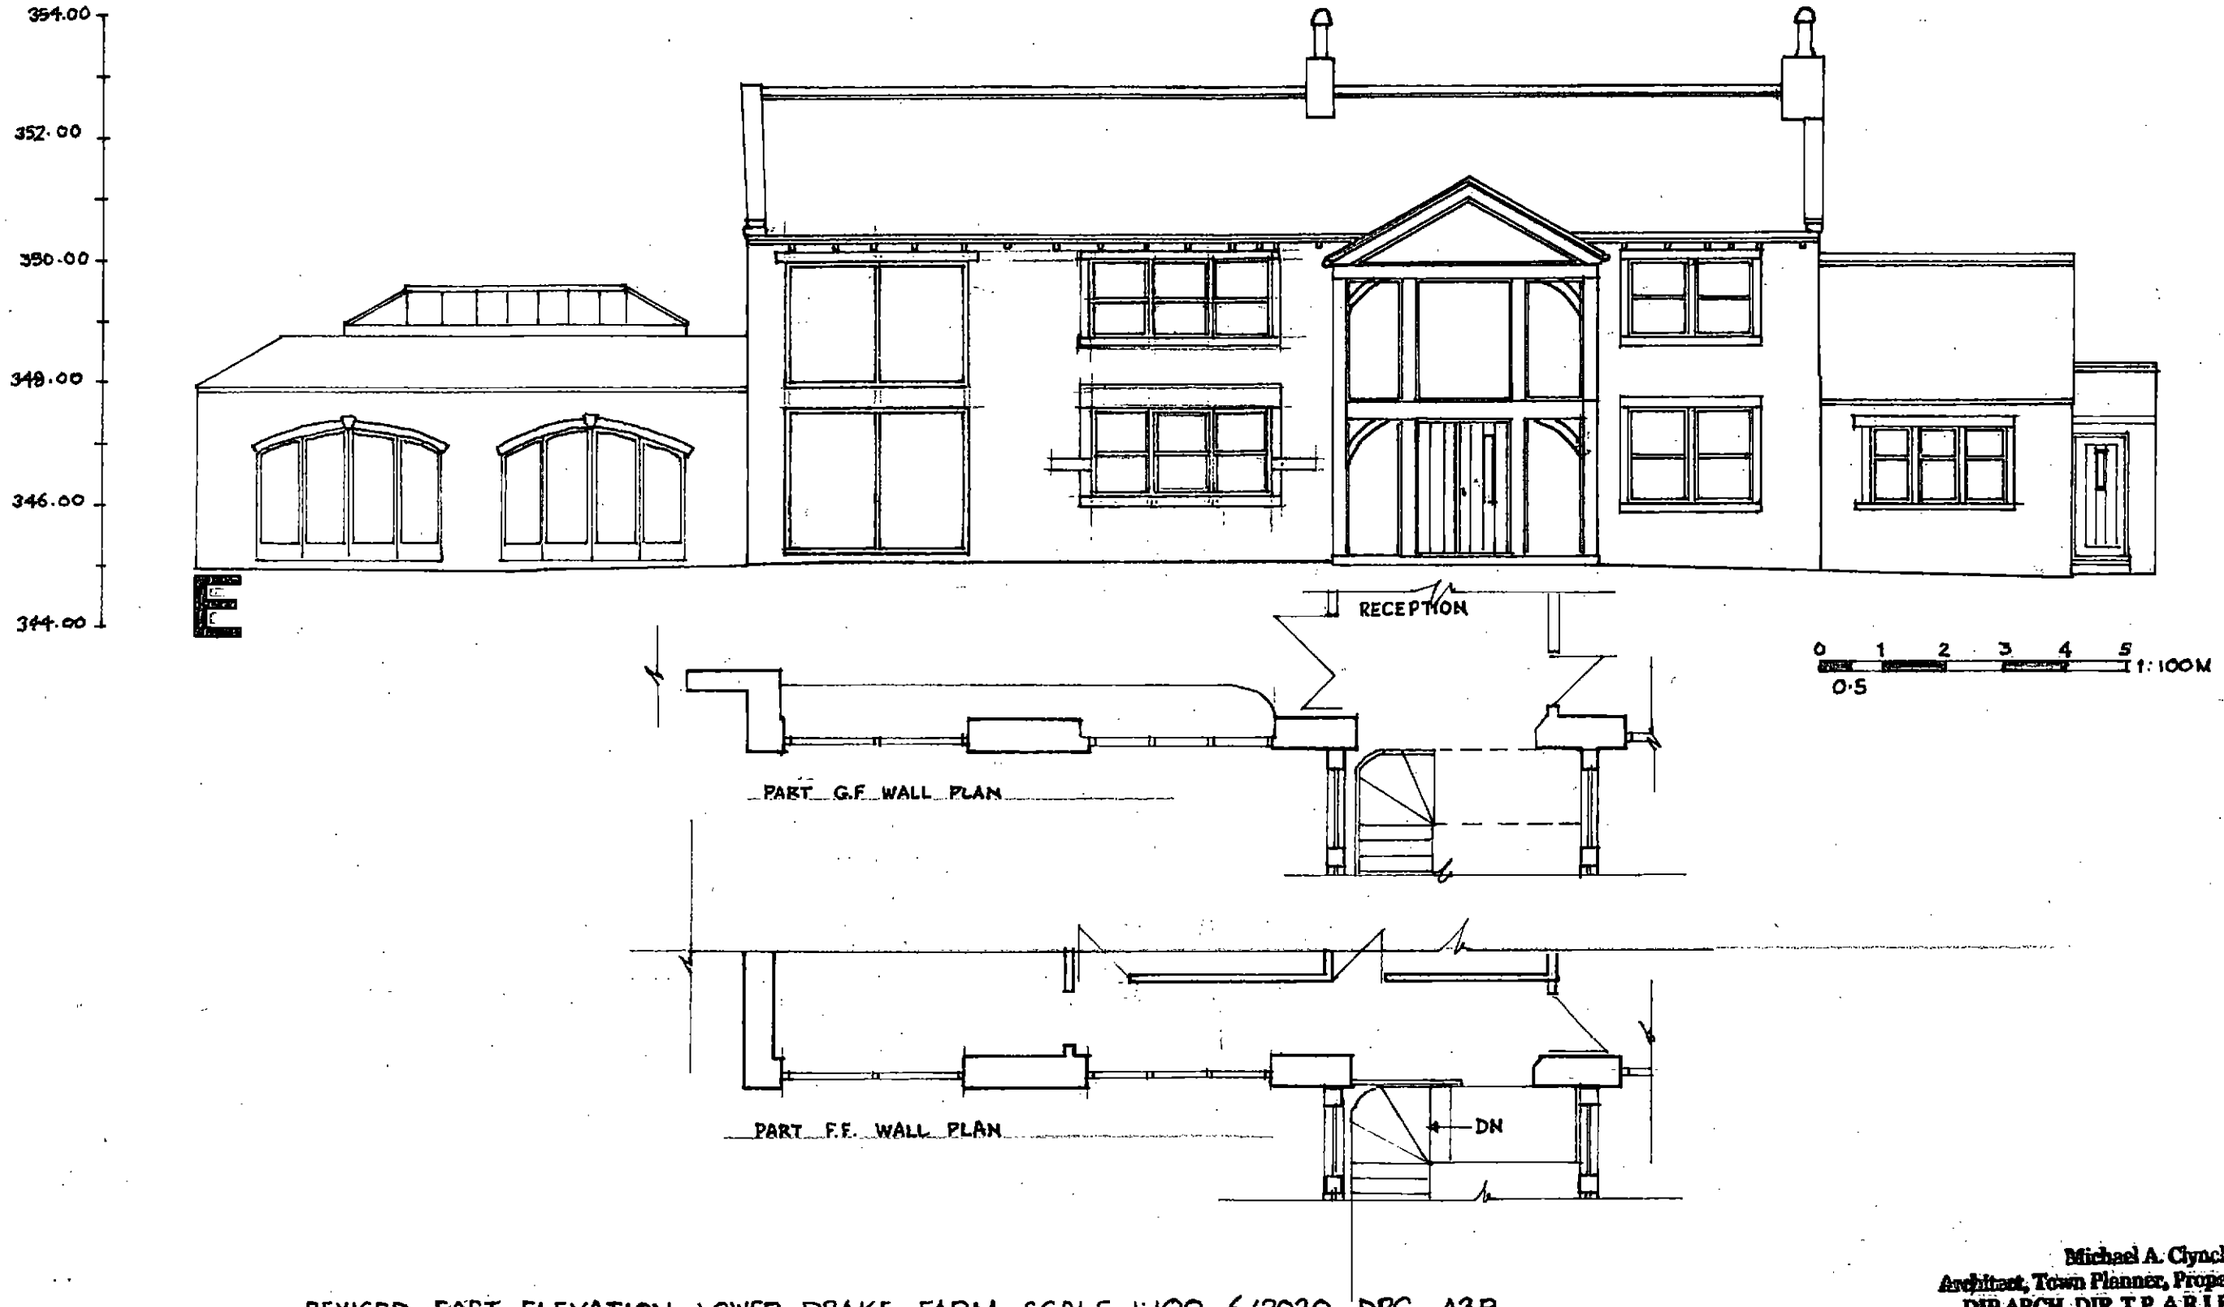



REVISED EAST ELEVATION LOWER DRAKE FARM SCALE 1:100 6/2020 DRG A3R


**Michael A. Clynch**
**Architect, Town Planner, Property Consultant**
**DIP.ARCH. DIP. T.P. A.R.I.B.A. F.R.S.A.**

**14 Huddersfield Road, Ingbirchworth,** Penistone
**Sheffield S36 7GF**

**Tel: 01226 766308**