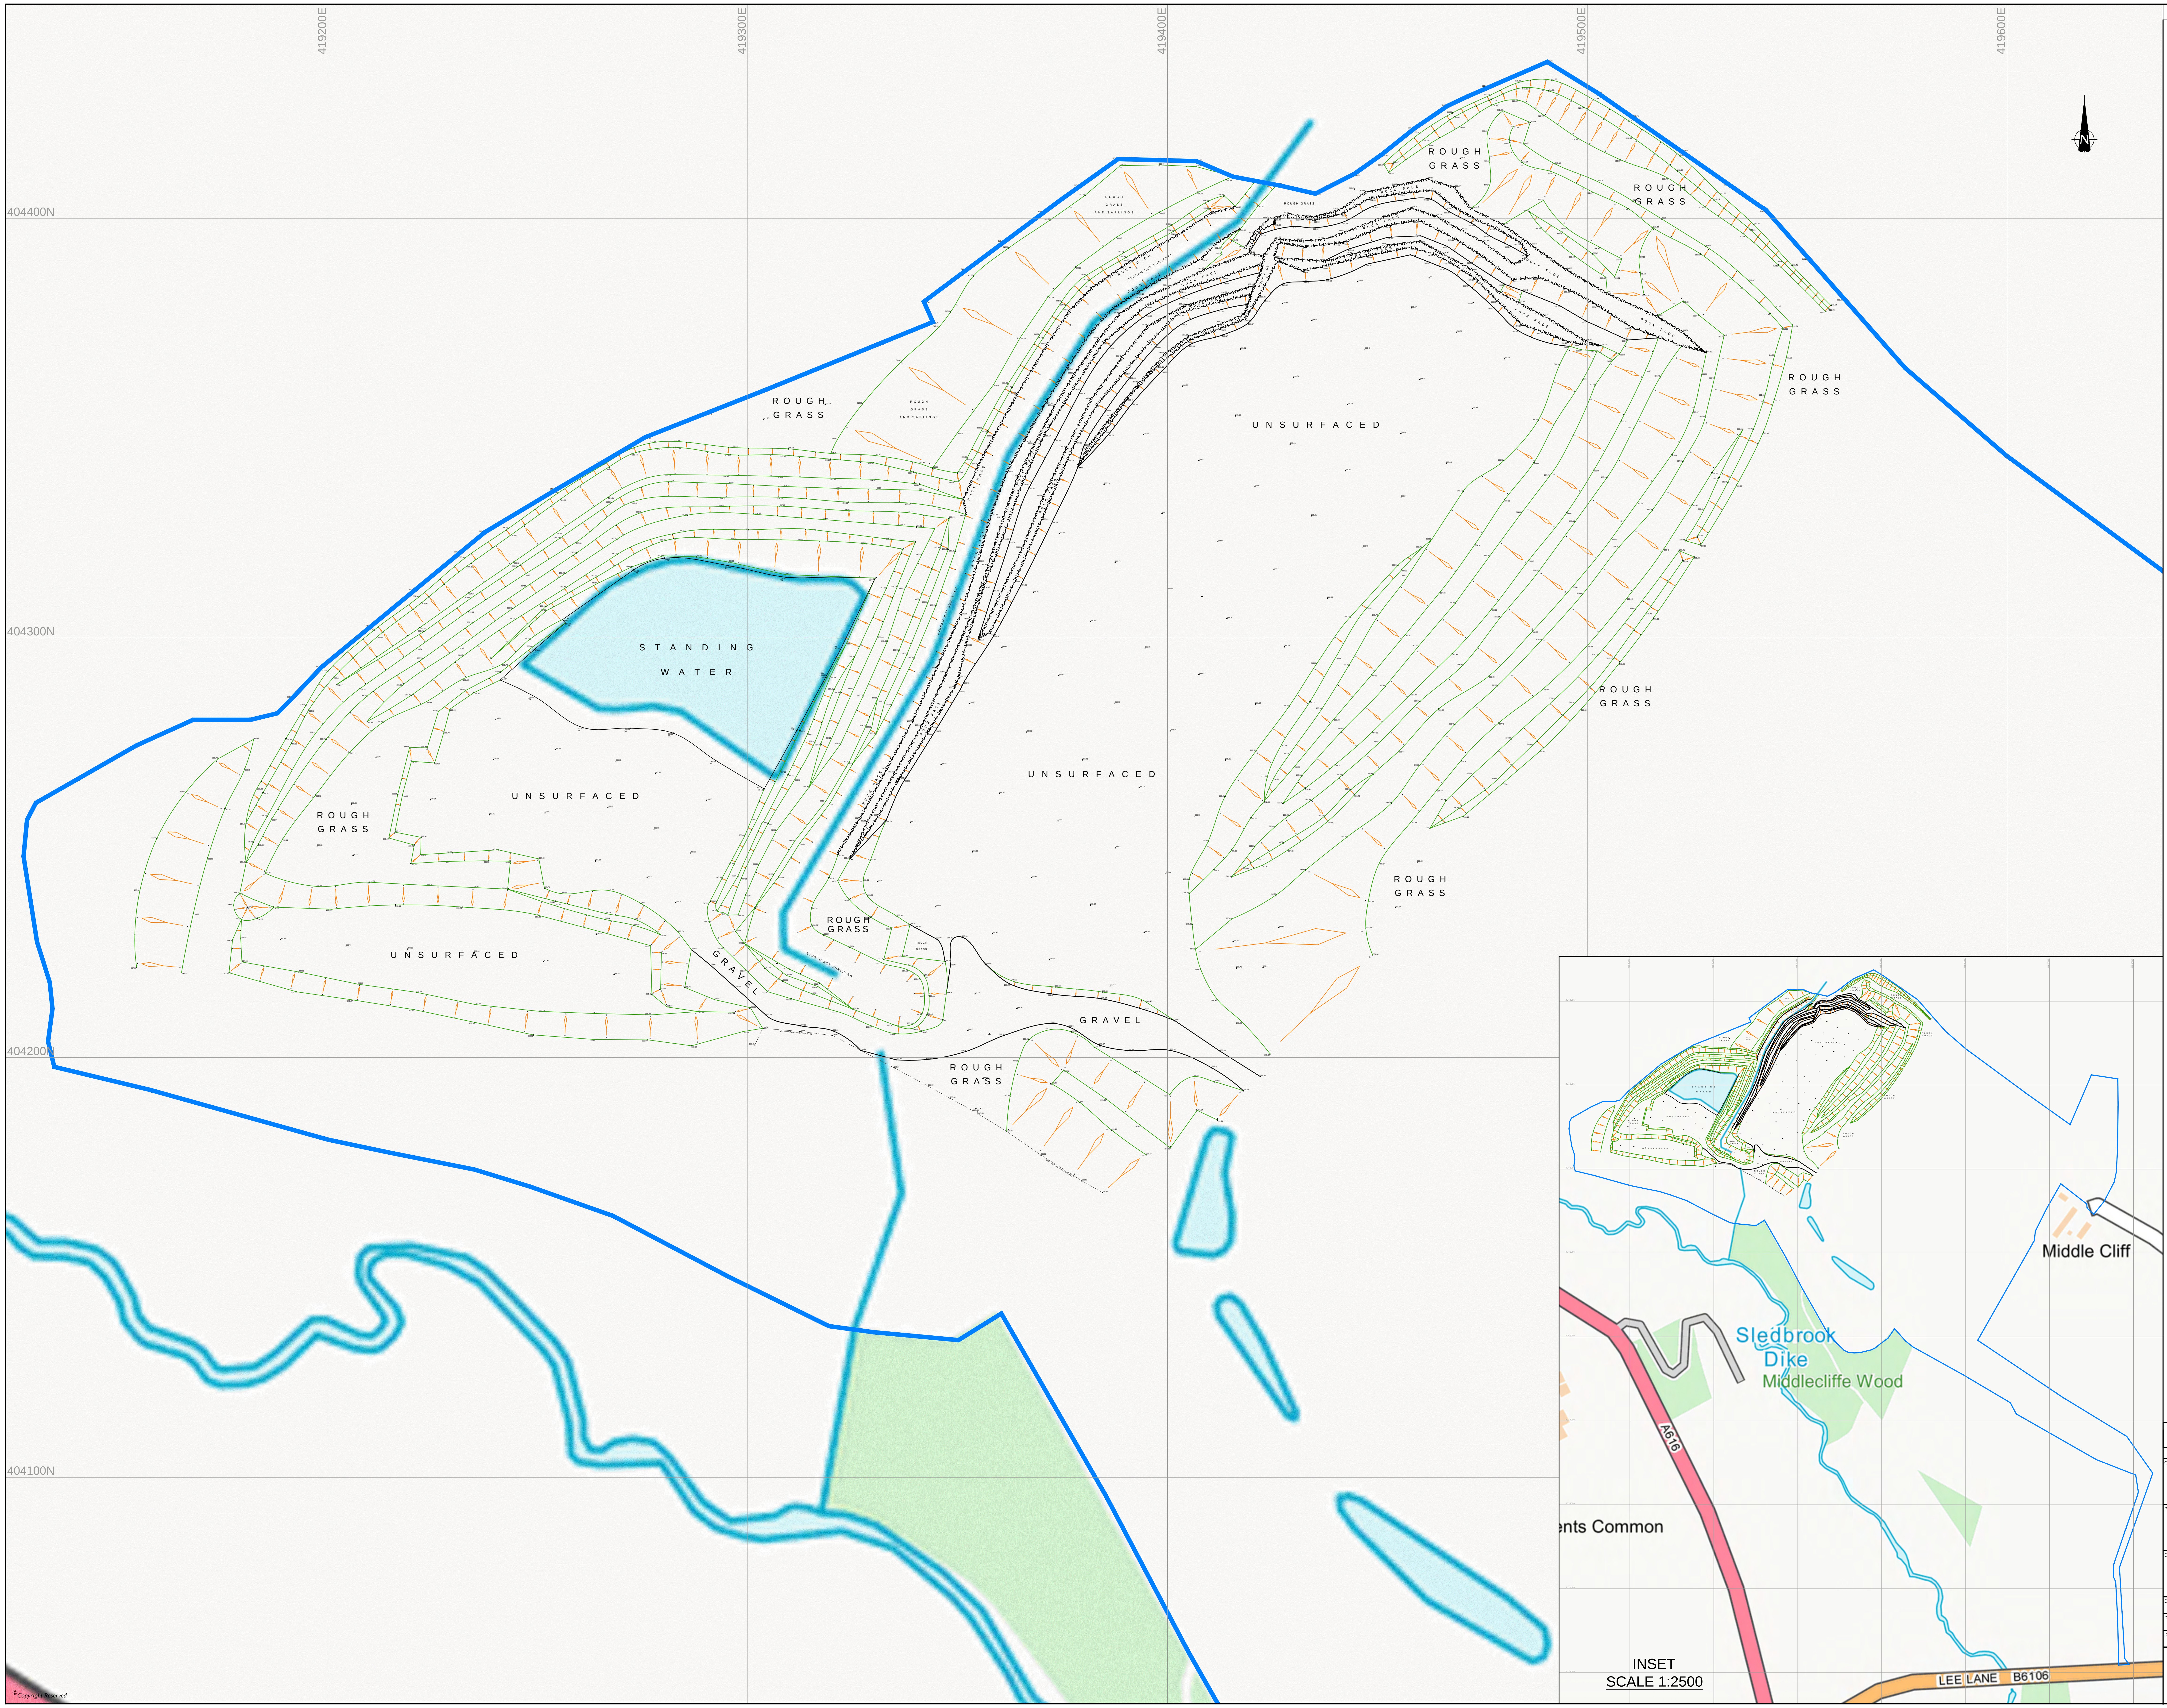

©Copyright Reserved

DO NOT SCALE FROM THIS DRAWING

REFERENCE

APPROXIMATE SITE BOUNDARY

REVISION	DETAILS	DATE	DRAWN	CHK'D	APP'D

CLIENT
PICKFORD CONTRACTING LTD

PROJECT
MIDDLECLIFFE QUARRY, PENISTONE - PLANNING SUPPORT

DRAWING TITLE
SITE PLAN

DRG No.		REV
SH12283-002		
DRG SIZE A0	SCALE 1:500	DATE 21/03/19
DRAWN BY DP	CHECKED BY PL	APPROVED BY AJD

wardell armstrong

■ SHEFFIELD | TEL 0114 245 6244
WWW.WARDELL-ARMSTRONG.COM

☐ BIRMINGHAM ☐ GLASGOW
☐ BOLTON ☐ LONDON
☐ CARDIFF ☐ MANCHESTER
☐ CARLISLE ☐ NEWCASTLE UPON TYNE
☐ EDINBURGH ☐ STOKE ON TRENT

N:\SH\SH12283 - MIDDLECLIFFE QUARRY PLANNING\03 - DESIGN\AUTOCAD\SH12283-002.DWG