

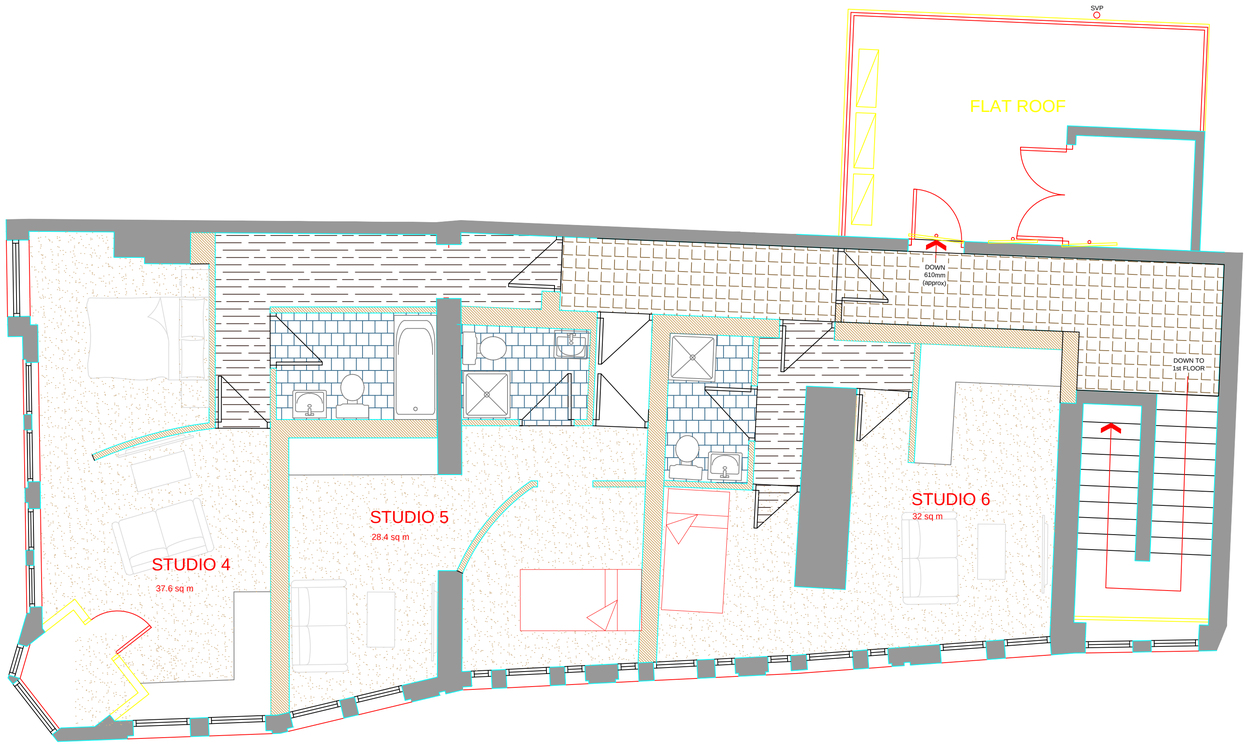



SECOND FLOOR PLAN

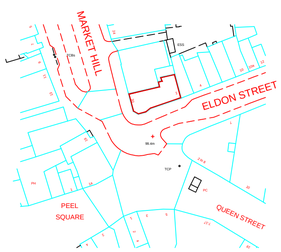


LOCATION PLAN

SCALE 1:1250

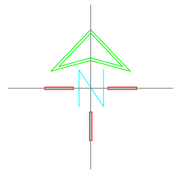

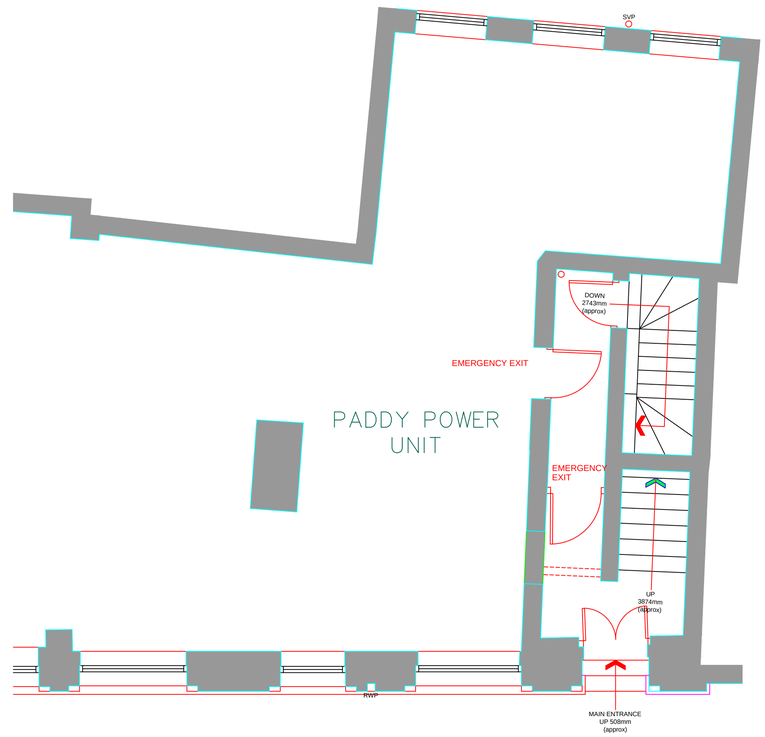

GROUND FLOOR PLAN

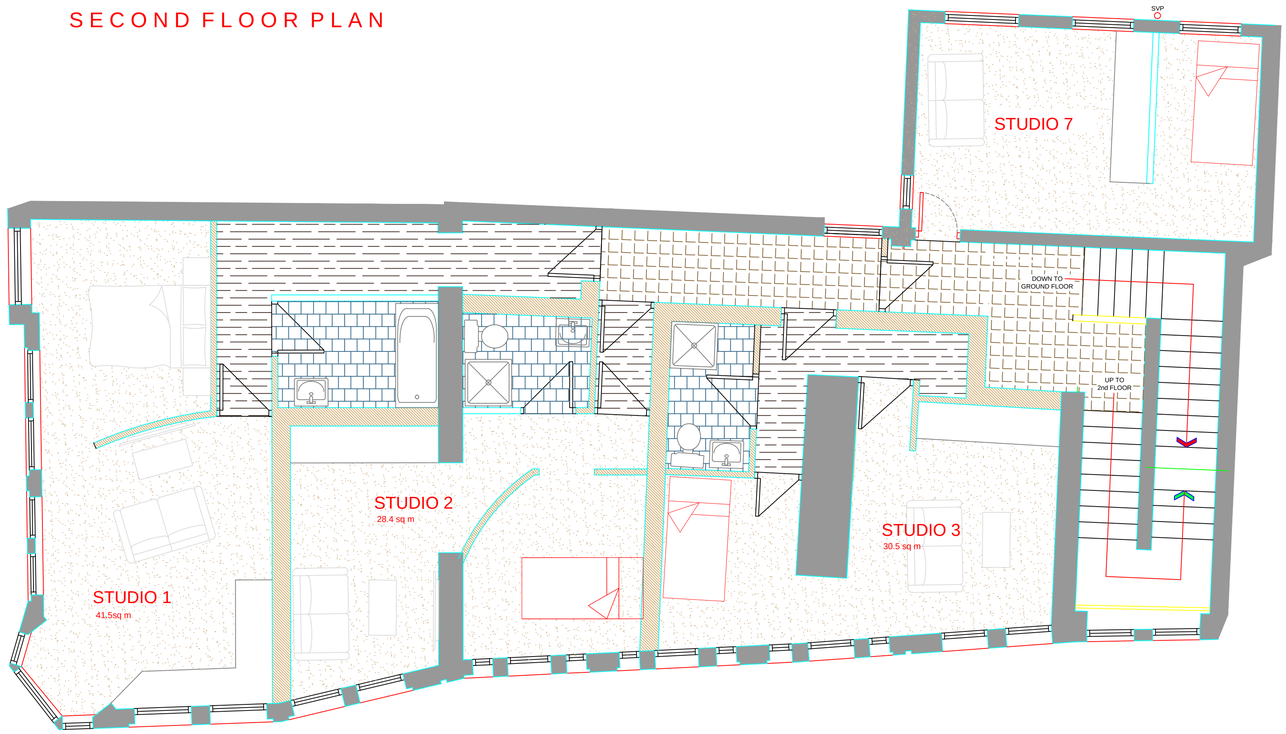

FIRST FLOOR PLAN

White Agus PARTNERSHIP

8 MORSTON BUSINESS PARK,
WHALEY ROAD, BARUGH GREEN,
BARNSLEY.
S75 1HQ

Phone: 01226 208482
Fax: 01226 283030
Email: info@whiteaguspartnership.co.uk
Web: www.whiteaguspartnership.co.uk

ARCHITECTURAL SERVICES AND SURVEYORS

Project. PROPOSED STUDIO APARTMENTS 2 ELDON STREET BARNSLEY	Client. AMYQA LTD	
Drawing Title. PLANS AS PROPOSED	Date. MAY 2017	Scale. 1:50 @ A1
	Ref. 17-024	Dwg. No. 02 Rev.

Date	Suffix	Description	Date	Suffix	Description