

Buildings Manuals

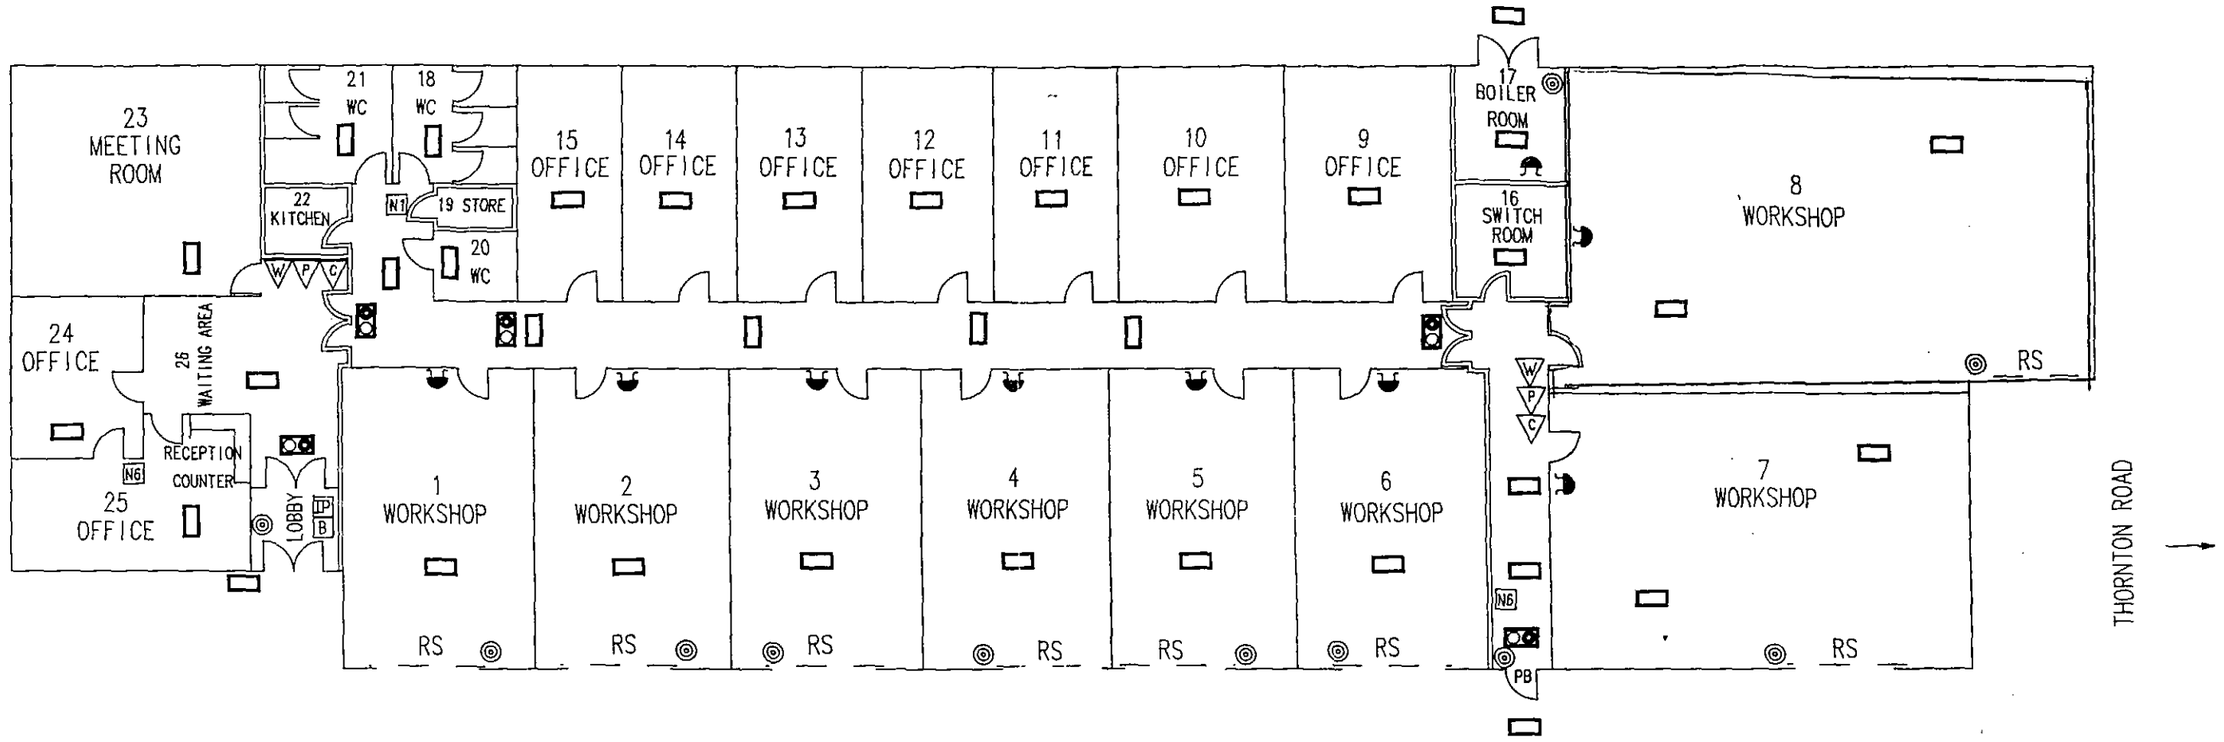

GROUND FLOOR


SOUTH YORKSHIRE FIRE & CIVIL DEFENCE AUTHORITY	
Approximate Scale 1:150 (A3)	Sheet 1 of 1
Drawn RGH	Approved
Scheme CT	Plan No NA877B
This plan forms part of Certificate No. NA877B and must not be detached. Its accuracy for any other purpose is not to be assumed.	
KENDRAY WORKSHOPS/SKILL CENTRE THORNTON ROAD KENDRAY BARNSLEY S70 3NG	

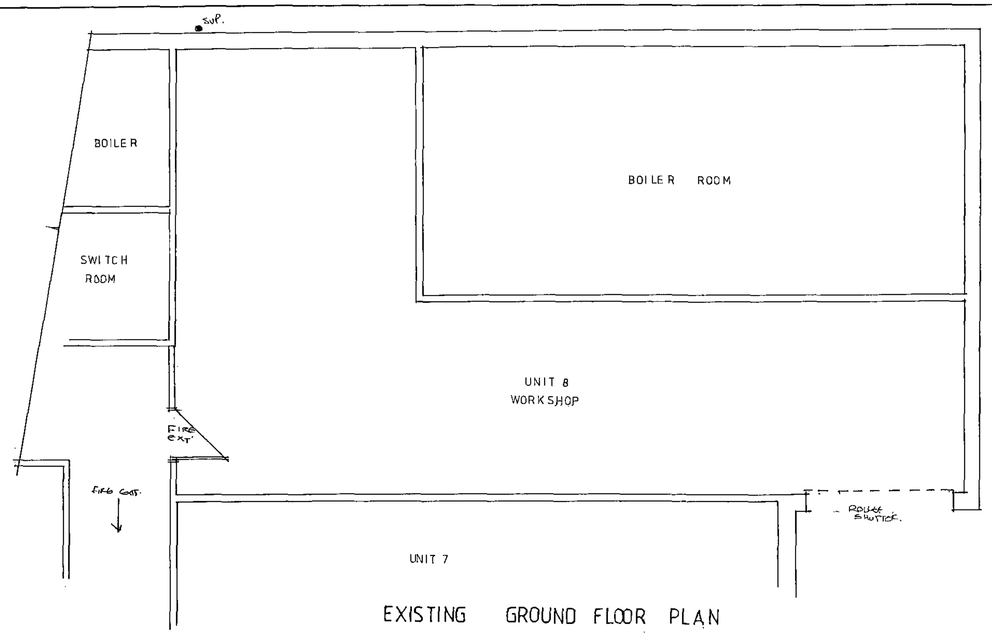

EXISTING GROUND FLOOR PLAN

Partition wall to75x50mm timber partition, vertical studs @450mm cts and 600mm horizontal stud work with 100mm sound proofing insulation between stud with 12.5mm plaster board to either side.

Ventilation
Provide mechanical extract fans,
wc& en suite with manual operation .Fan to wc to be able to extract be 30 litres/sc and to be ceiling mounted and to extract out to external wall as shown on plans.
Disabled wc/shower
Fittings an installation to wc and shower room to be as part M of building regulations
Wc door to open out *with all necessary fitting in accordance* with Part M

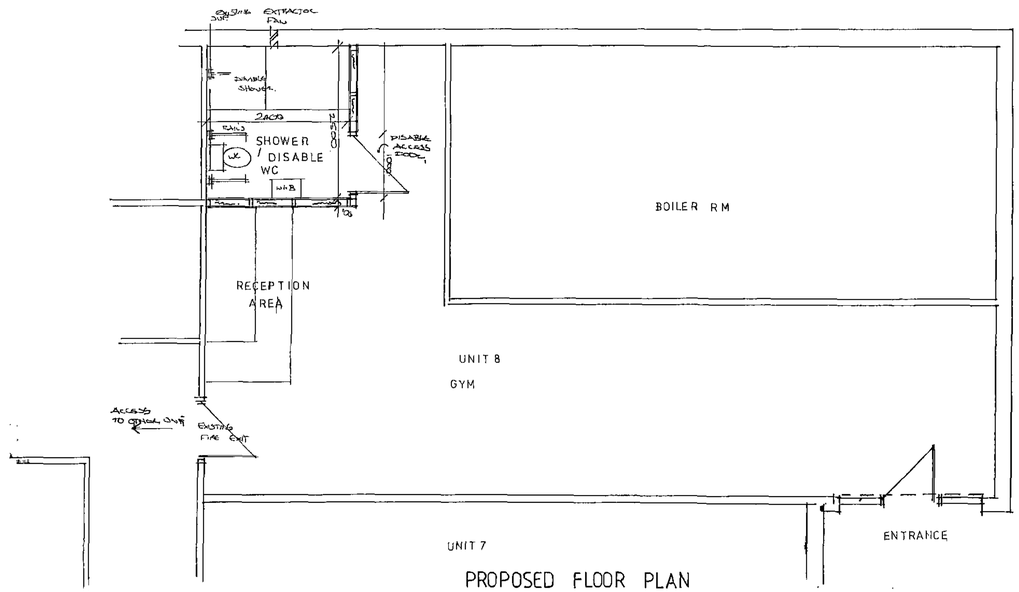

PROPOSED FLOOR PLAN

DO NOT SCALE OFF THIS DRAWING

Rev	
Client :	
Project: PROPOSED CHANGE OF USE TO UNIT 8 WORKSHOP AT KENDRAY WORKSHOPD/SKILL CENTRE THORNTON ROAD KENDRAY BARNSLEY S70 3NG	
Title : EXISTING &PROPOSED PLANS	
Date NOV 09	Scale 1:50
Drawn by	Drawing no: 01 rev