

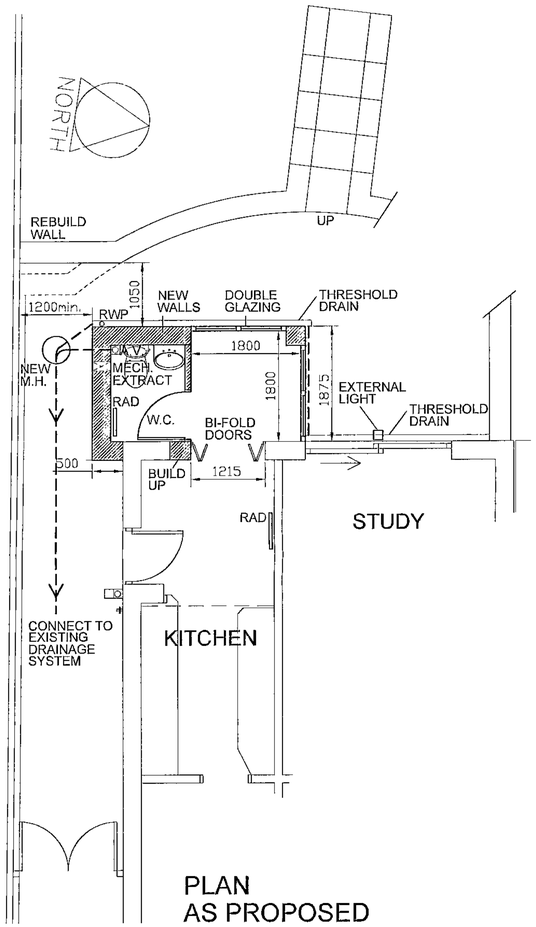



PLAN
AS PROPOSED

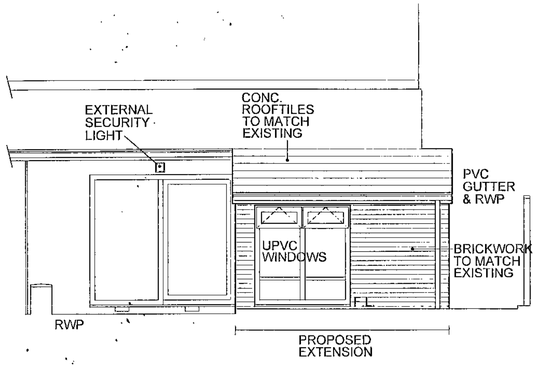

WEST ELEVATION
AS PROPOSED
SCALE 1:50

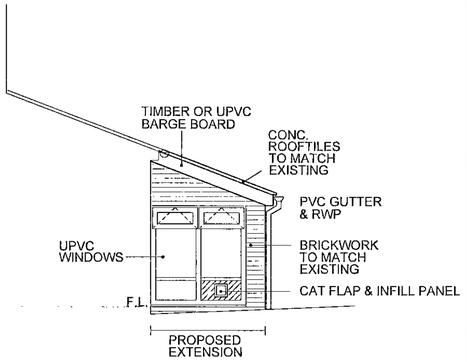

NORTH ELEVATION
AS PROPOSED
SCALE 1:50

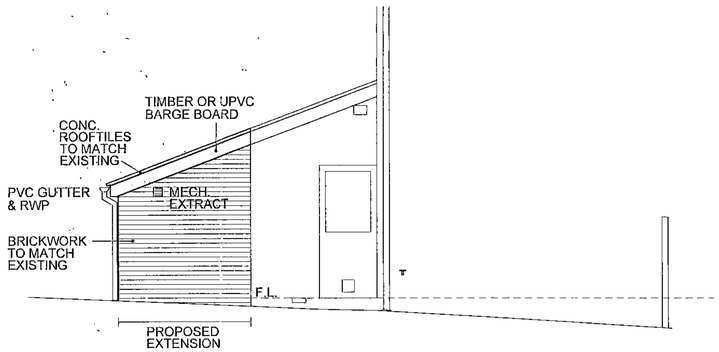

SOUTH ELEVATION
AS PROPOSED
SCALE 1:50

ARCHITECTS
BARNSLEY LEEDS BRADFORD

1. THIS DRAWING AND THE COPYRIGHTS AND FIGURES SHOWN ARE THE PROPERTY OF NUTTALL YARWOOD & PARTNERS LIMITED REGISTERED IN ENGLAND AND WALES No. 4531330 AND MAY BE USED ON REFERENCED ONLY UNDER CONTRACT.
2. CONTRACTORS AND SUB-CONTRACTORS MUST CHECK AND AGREE ALL DIMENSIONS BEFORE PREPARING SHOP DRAWINGS OR COMMENCING WORK ON SITE
3. CONTRACTORS ARE RESPONSIBLE FOR INFORMING THE ARCHITECT OF ANY DISCREPANCY DISCOVERED ON THIS DRAWING OR BETWEEN THIS DRAWING AND ANY OTHER RELATED DOCUMENT ISSUED UNDER THE STANDARD FORM OF CONTRACT IN RESPECT OF THE WORK.
4. WRITTEN DIMENSIONS ONLY ARE TO BE USED FROM THIS DRAWING. IF IN ANY DOUBT ASK FOR CLARIFICATION.

Notes.


Revisions.

Date	Suffix	Description	Date	Suffix	Description


Barnsley Metropolitan Borough Council
07 OCT 2009
Corporate Mail Room

NUTTALL YARWOOD & PARTNERS LIMITED
CHARTERED ARCHITECTS
The Grove, High Street, Cudworth, Barnsley, S72 8RD. Tel: 01226 350771 Fax: 01226 350688 e-mail: nyp.barnsley@btconnect.com
120 Main Street, Burley-in-Wharfedale, LS29 7JK. Tel: 01943 864441 Fax: 01943 862300 e-mail: nyp.leeds@btinternet.com


Project. 10 ALLENDALE ROAD, BARNSLEY, S75 1BJ		Client. MR AND MRS R. HEAD	
Drawing Title. PLAN AND ELEVATIONS AS PROPOSED		Date. OCTOBER 2009	Scale. 1:50 @ A2
		Ref. 40/27	Dwg. No. 02 Rev.

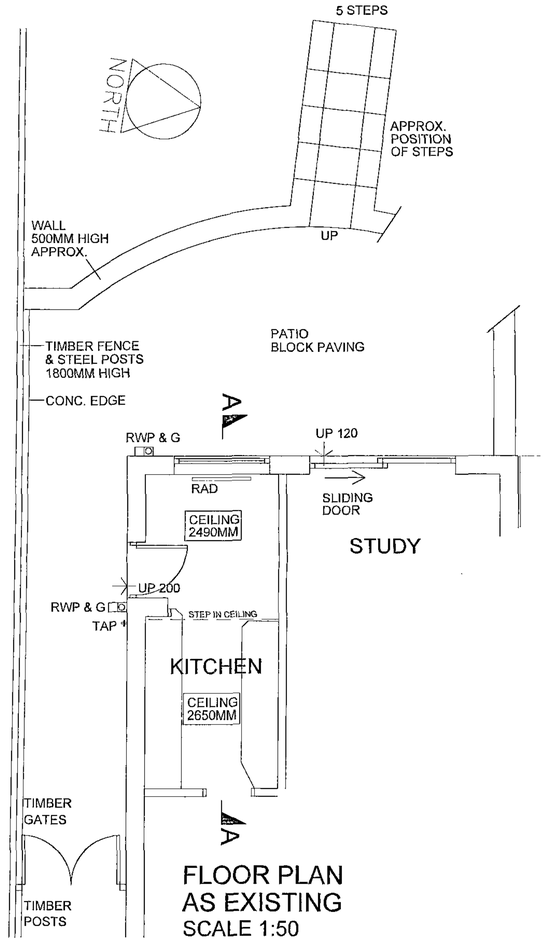


FLOOR PLAN
AS EXISTING
SCALE 1:50

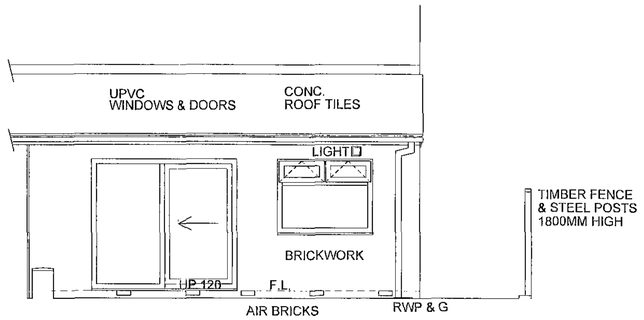

WEST ELEVATION
AS EXISTING
SCALE 1:50

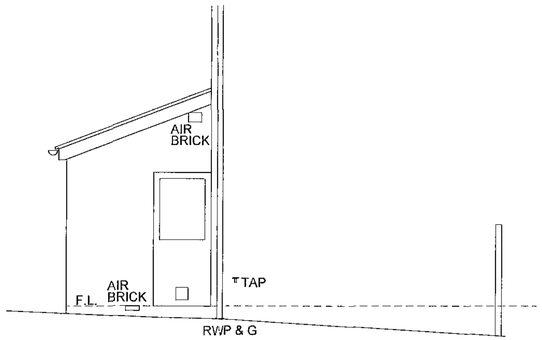

SOUTH ELEVATION
AS EXISTING
SCALE 1:50

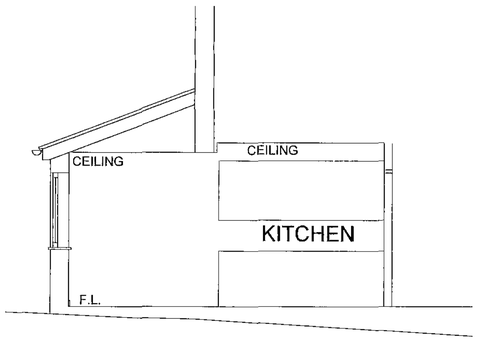

SECTION A-A
AS EXISTING
SCALE 1:50

ARCHITECTS
BARNSLEY LEEDS BRADFORD

1. THIS DRAWING AND THE COPYRIGHTS AND PATTERNS THEREIN ARE THE PROPERTY OF NUTTALL YARWOOD & PARTNERS LIMITED REGISTERED IN ENGLAND AND WALES No. 4331355 AND MAY BE USED OR REPRODUCED ONLY UNDER LICENCE.

2. CONTRACTORS AND SUB-CONTRACTORS MUST CHECK AND AGREE ALL DIMENSIONS BEFORE PREPARING SHOP DRAWINGS OR COMMENCING WORK ON SITE.

3. CONTRACTORS ARE RESPONSIBLE FOR NOTIFYING THE ARCHITECT OF ANY DISCREPANCY DISCOVERED ON THIS DRAWING OR BETWEEN THIS DRAWING AND ANY OTHER RELEVANT INFORMATION BEFORE THE COMMENCEMENT OF CONSTRUCTION IN RESPECT OF THE WORK.

4. WRITTEN DIMENSIONS ONLY ARE TO BE USED FROM THIS DRAWING IF IN ANY DOUBT ASK FOR CLARIFICATION.

Notes.

Revisions.						
Date	Suffix	Description	Date	Suffix	Description	

Barnsley Metropolitan Borough Council
07 OCT 2009
Corporate Mail Room

NUTTALL YARWOOD & PARTNERS LIMITED
CHARTERED ARCHITECTS
The Grove, High Street, Dodworth, Barnsley, S75 3RS Tel: 01226 206771 Fax: 01226 202059 e-mail: nyp.barnsley@btconnect.com
120 Main Street, Burley-in-Wharfedale, LS29 7JA Tel: 01943 864441 Fax: 01943 863309 e-mail: nyp.headoffice@btconnect.com

Project. 10 ALLENDALE ROAD, BARNSLEY, S75 1BJ		Client. MR AND MRS R. HEAD	
Drawing Title. PLAN, ELEVATIONS & SECTION AS EXISTING		Date. SEPTEMBER 2009	Scale. 1:50 @ A2
		Ref. 40/27	Dwg. No. 01
			Rev.