



PROPOSED FIRST FLOOR PLAN

SCALE 1:50

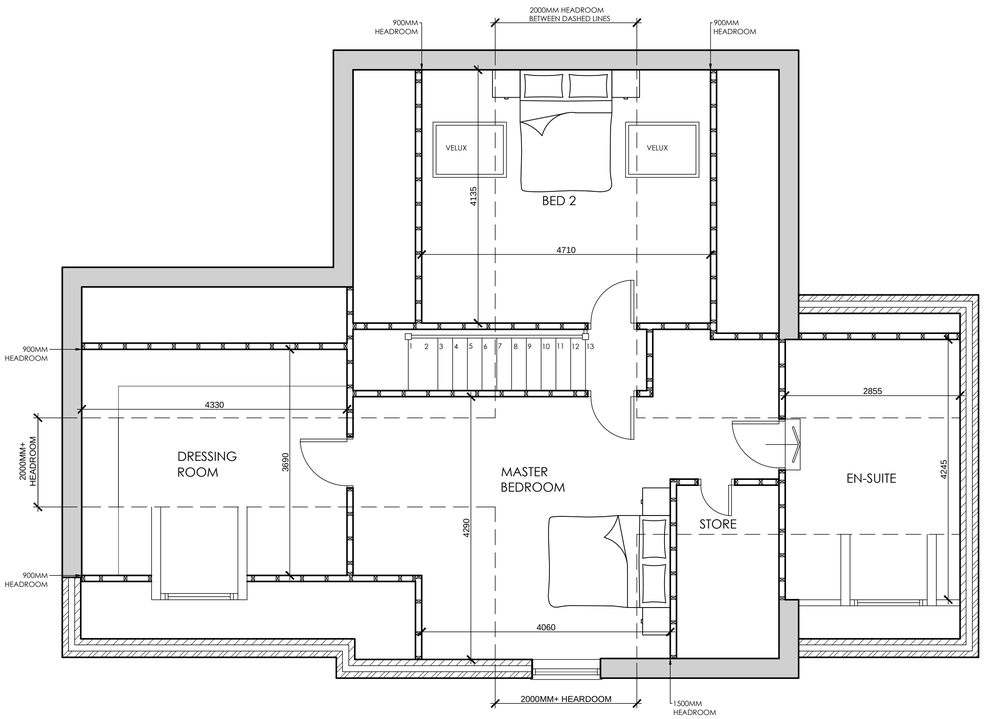

LOCATION PLAN

SCALE 1:1250

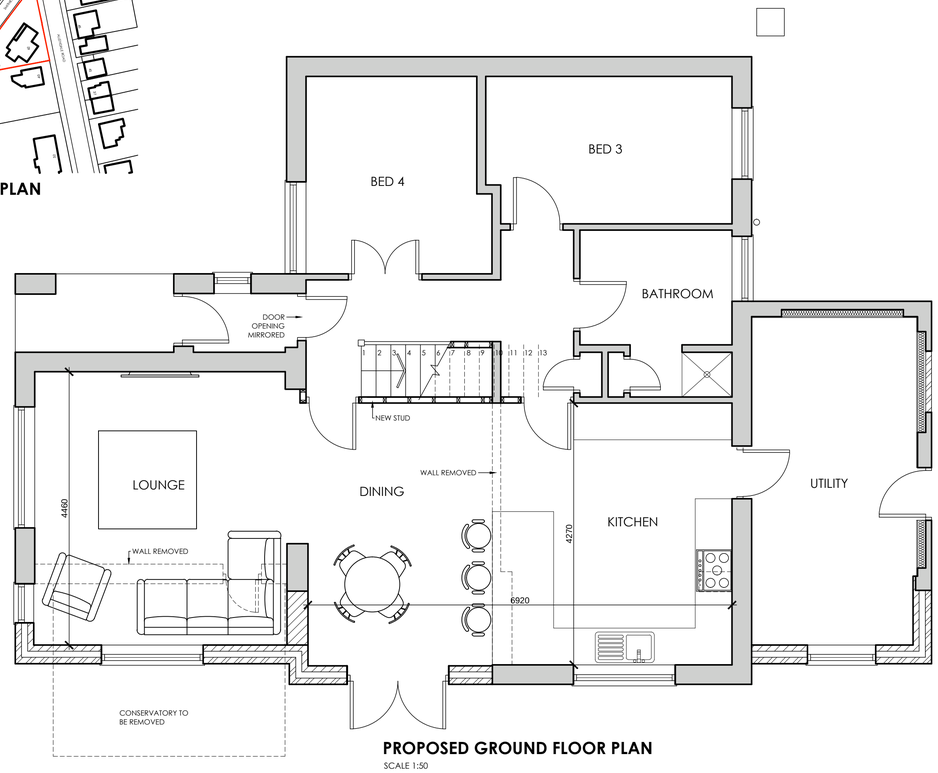

PROPOSED GROUND FLOOR PLAN

SCALE 1:50



PROPOSED NORTH WEST ELEVATION

SCALE 1:100




EXISTING NORTH WEST ELEVATION

SCALE 1:100




PROPOSED SOUTH WEST ELEVATION

SCALE 1:100

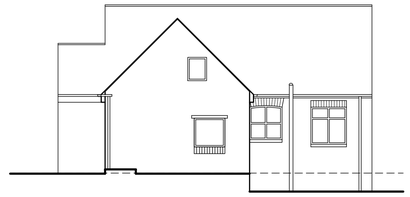


EXISTING SOUTH WEST ELEVATION

SCALE 1:100

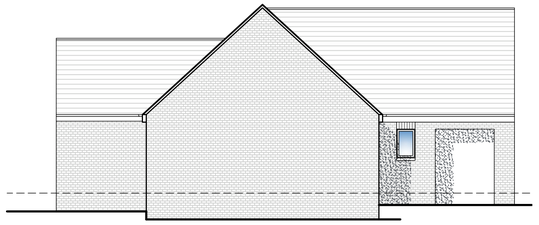

PROPOSED SOUTH EAST ELEVATION

SCALE 1:100

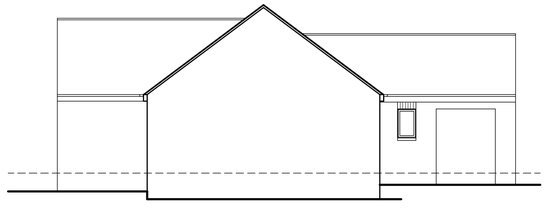

EXISTING SOUTH EAST ELEVATION

SCALE 1:100




PROPOSED NORTH EAST ELEVATION

SCALE 1:100



EXISTING NORTH EAST ELEVATION

SCALE 1:100

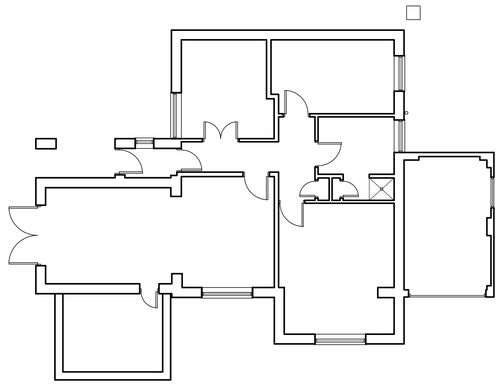

EXISTING GROUND FLOOR PLAN

SCALE 1:100

White Agus PARTNERSHIP
8 MORSTON BUSINESS PARK, WHALEY ROAD, BARUGH GREEN, BARNSLEY. S75 1HQ
Phone: 01226 208482
Fax: 01226 283030
Email: info@whiteaguspartnership.co.uk
Web: www.whiteaguspartnership.co.uk
ARCHITECTURAL SERVICES AND SURVEYORS

Project. PROPOSED ROOF ALTERATION 42 ALLENDALE ROAD BARNSLEY, S75 1BJ	Client. MR S. KEEN
Drawing Title. PLANS & ELEVATIONS	Date. NOV 2014 / Scale. 1:50 @ A1 / Ref. 14-098 / Dwg. No. 01 / Rev. B

Date	Suffix	Description	Date	Suffix	Description
29/11/2014	A	REVISED TO CLIENTS REQUIREMENTS			
01/12/2014	B	REVISED TO CLIENTS REQUIREMENTS			