

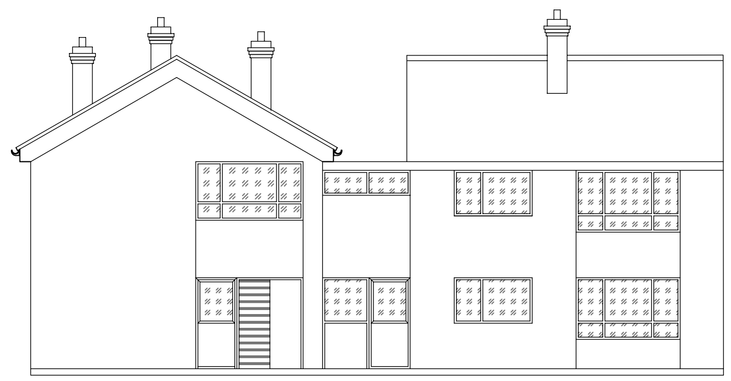



Existing South Elelevation

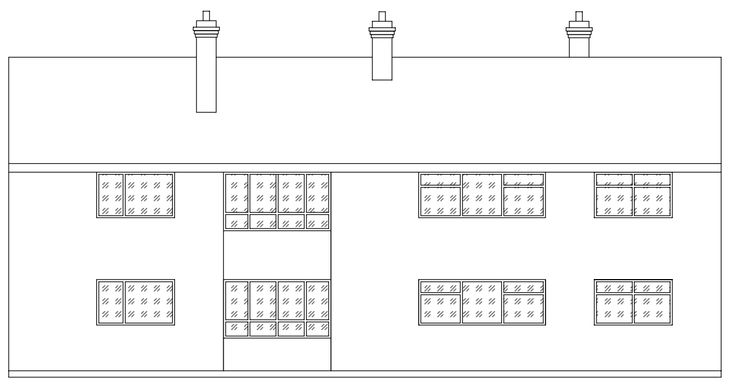

Existing East Elelevation

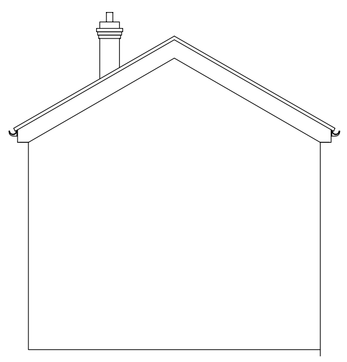

Existing West Elelevation

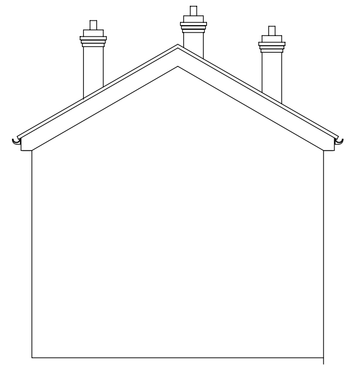

Existing North Elelevation



Block Plan @ 1:200



Location Plan @ 1:1250

N

REV	DATE	DESCRIPTION

The contractor is to comply in all respects with the current Building Regulations and is to check all site dimensions and levels.
Do not scale from the drawing, use written dimensions. To be read in conjunction with Pre-Tender Health & Safety Plan / Preliminaries Section (Section A34 etc).
Ordnance Survey mapping reproduced by permission of WMDC & Controller of HM Stationery Office Crown Copyright. WMDC OS licence No LA076406

NPS NORTH EAST LTD
NAVIGATION HOUSE
WHISTLER DRIVE, CASTLEFORD
WEST YORKSHIRE, WF10 5HX
TEL: 01977 628300 FAX: 01977 628301
EMAIL: enquiries@nps-ne.co.uk

Head Office:
Lancaster House, 10 Central Avenue, St Andrews Business Park,
Norwich, NR7 0HR. Tel: 01603 706000 Fax: 01603 706001
Other Office locations can be found on website : www.nps.co.uk

PROJECT: 1-11 Verona Rise, Darfield Barnsley	CLIENT: Berneslai Homes
	CAD FILE REF / DATE: Aug 2011 / SCALE: 1:100
SUBJECT: Photo Voltaic Scheme Existing Elevations Block & Site Plan	REV / DRAWN: CB / CHECKED: JM
	PROJECT NR: AG10.113 / DRAWING NR: VR01

© NPS This drawing may not be reproduced in any form without prior written agreement