


PROPOSED REAR/WEST ELEVATION SCALE 1:50

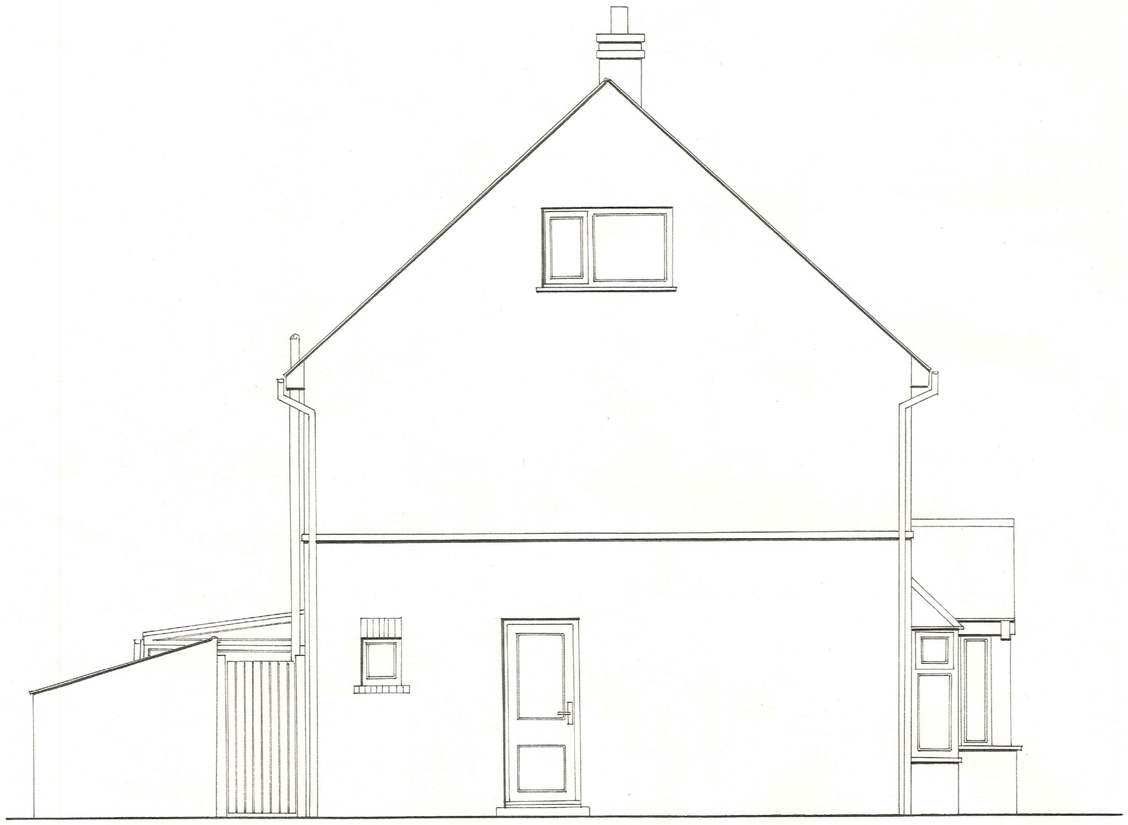

PROPOSED SIDE/SOUTH ELEVATION - SCALE 1:50

DRAWING TITLE : PROPOSED ELEVATIONS 2	
DRAWING Nº : 005 REV : B	
22 WADDINGTON RD POGMOOR BARNSLEY	SCALE : 1:50@A2 AUTHOR : CF DATE : 6th OCT 15