

Drawing No.	Rev No.
MVP003 -001	B

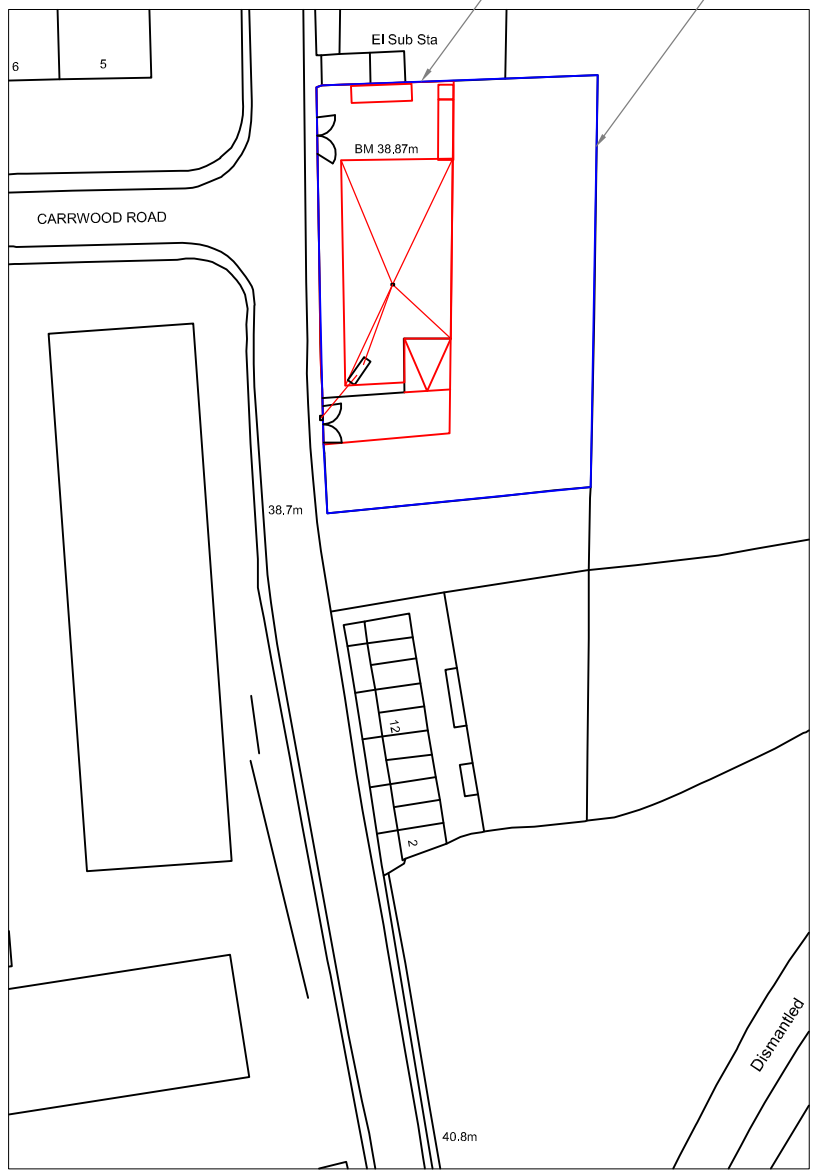

LOACATION PLAN
SCALE 1:1250 AT A3

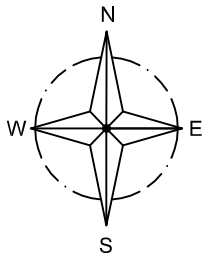


INDICATIVE ONLY

SITE AREA 1283m^2

TOTAL SITE AREA 3600m^2

EXISTING SITE EXIT TO HAVE DROPPED CURB REINSTATED

APPROXIMATE POSITION OF COVERED VALETING AREA

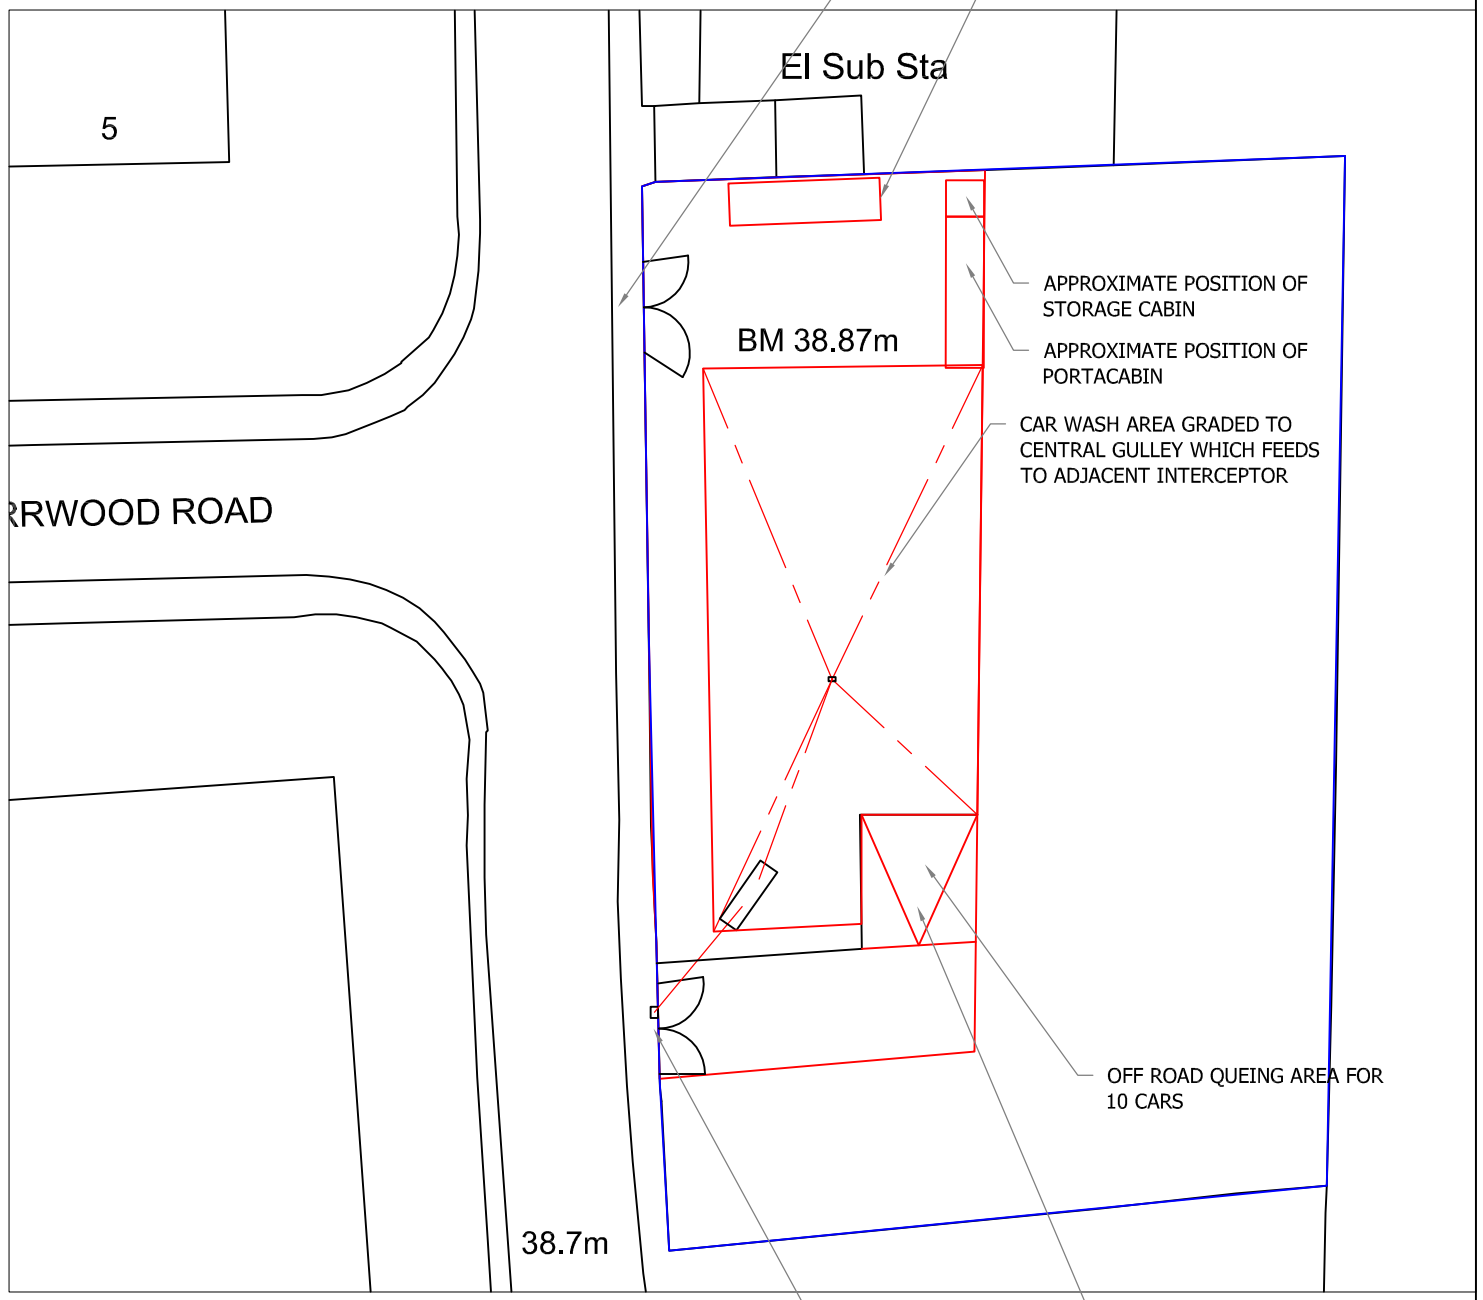

SITE PLAN
SCALE 1:500 AT A3

DO NOT SCALE: Contractor to check all dimensions and report any omissions or errors

NOTES

Rev	Description	By	Chk	App	Date
B	Revised cabin layout	JRB	VP	VP	22/12/11
A	Layout & road markings added	JRB	VP	VP	11/04/11

JRB DESIGNS Ltd
1 Savile Road
Cudworth
Barnsley
S72 8LT
Tel: 01226 383542
Fax: 01226 380078
Mob: 07970 541192
Email: john@jrbdesigns.co.uk

This drawing is copyright. © jrbdesigns Ltd.

Client
MR V PREKA
6A GRANGE CRESCENT
BARNSLEY

Drawing Title
SITE PLANS

Address
LAND OFF GRANGE LANE
STAIRFOOT
BARNSLEY

Project Title:
PROPOSED HAND CAR WASH

Purpose of Issue:
PLANNING

Drawing Status
FIRST ISSUE

Scale at A3	Drawn By	Date	
AS SHOWN	JRB	24/02/2011	
Checked By	Date	Approved By	Date
VP	24/02/2011	VP	24/02/2011
Project No.	Drawing No.		Revision
MVP003	001		B

APPROVAL [X] INFORMATION [ ] TENDER [ ] CONTRACT [ ] CONSTRUCTION [ ]