

Drawing No.	Rev No.
MDS001 -001	



LOACATION PLAN
SCALE 1:1250 AT A3

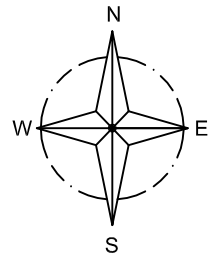

INDICATIVE
ONLY

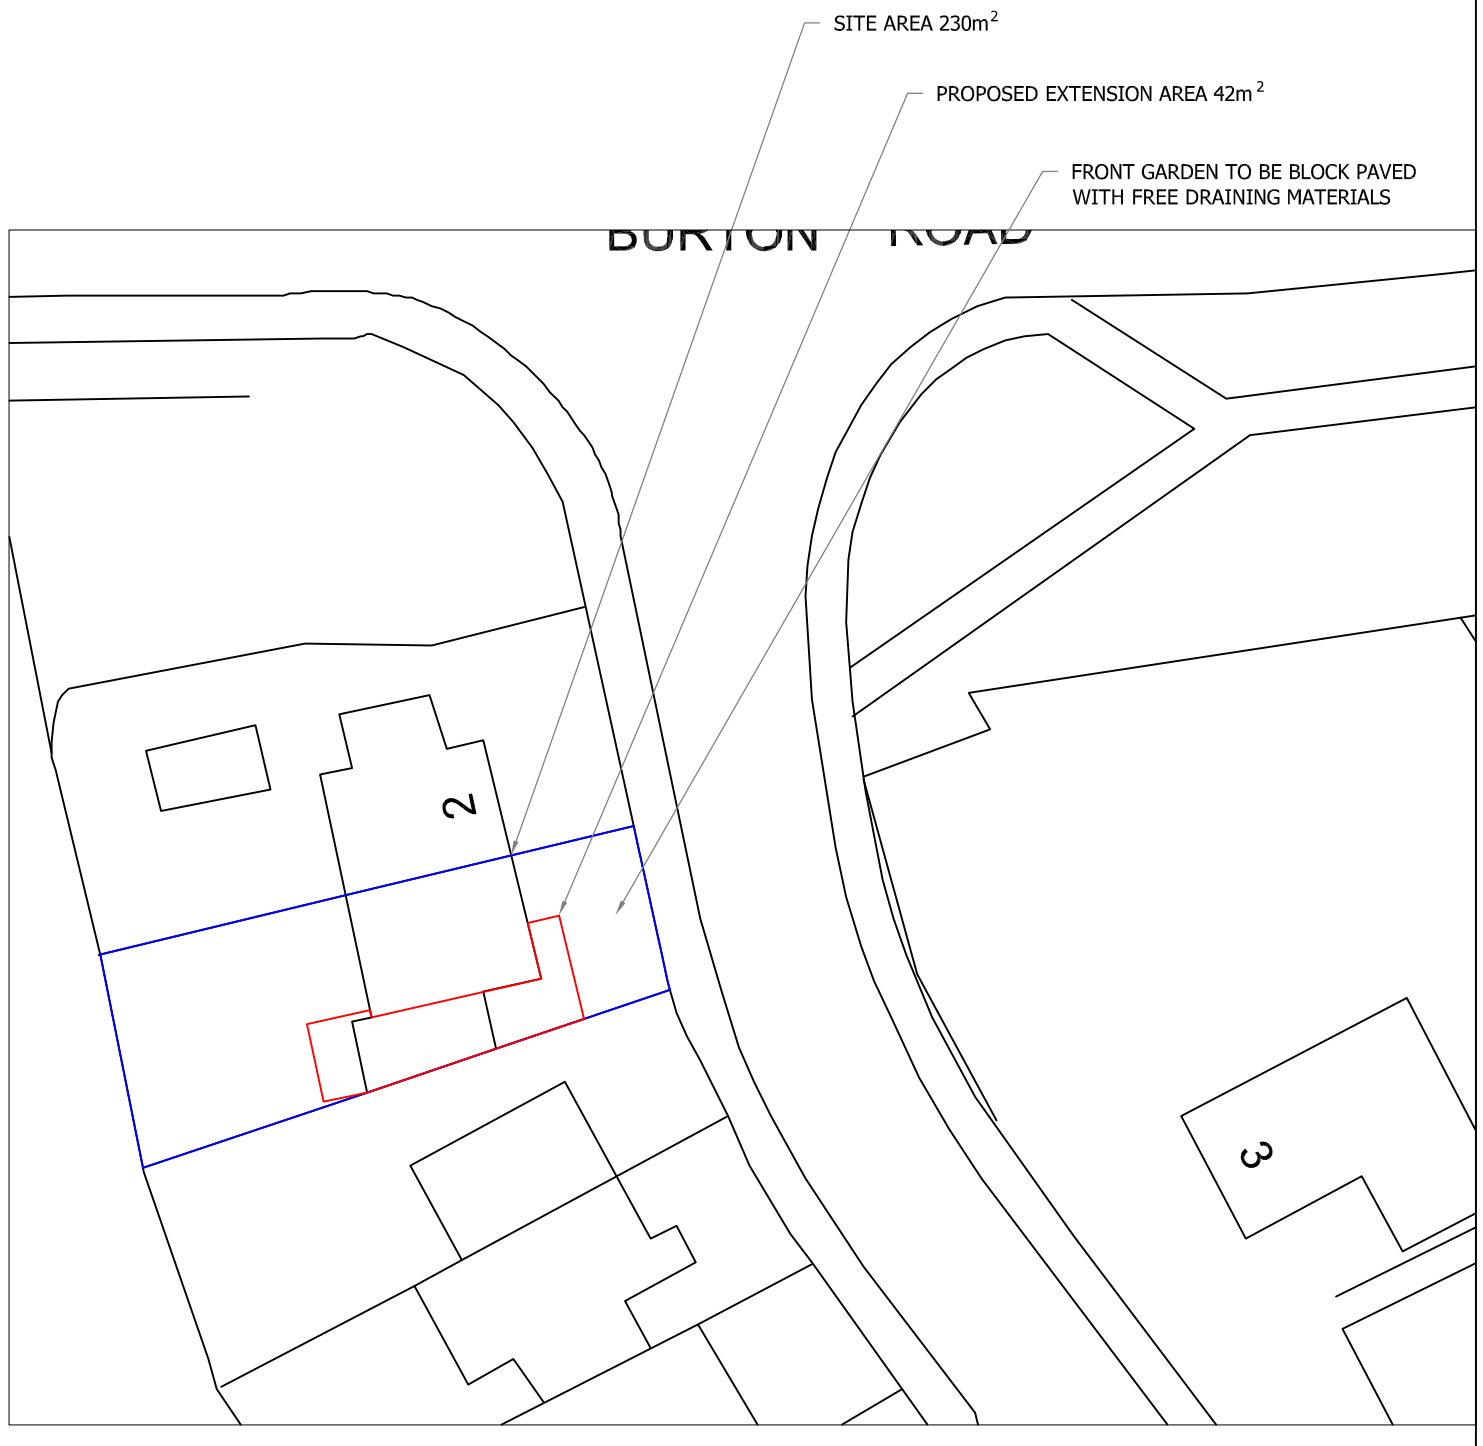

SITE PLAN
SCALE 1:500 AT A3

DO NOT SCALE: Contractor to check all dimensions and report any omissions or errors

NOTES

Rev	Description	By	Chk	App	Date

JRB DESIGNS Ltd
1 Savile Road
Cudworth
Barnsley
S72 8LT
Tel: 01226 383542
Fax: 01226 380078
Mob: 07970 541192
Email: john@jrbdesigns.co.uk

This drawing is copyright. © jrbdesigns Ltd.

Client
MR D SHORT

Drawing Title
SITE PLANS

Address
4 NEWLYN DRIVE
MONK BRETON
BARNSLEY
S71 2AJ

Project Title:
PROPOSED TWO STOREY SIDE EXTENSION

Purpose of Issue:
PLANNING

Drawing Status
FIRST ISSUE

Scale at A3	Drawn By	Date		
AS SHOWN	JRB	08/02/2012		
Checked By	Date	Approved By	Date	
DS	08/02/2012	DS	08/02/2012	
Project No.		Drawing No.		Revision
MDS001		001		-

APPROVAL [X] INFORMATION [ ] TENDER [ ] CONTRACT [ ] CONSTRUCTION [ ]