

1.0 Landscaping

1.1 Paved patio area with railings
1.2 Permeable paving to car parking
1.3 1800mm high close boarded timber fence
1.4 1800mm high gate in railings
1.5 Retaining wall

REV B: 22-07-09: KMB: Layout amended in line with client's comments. Section lines added.

REV A: 03-07-09: KMB: Site boundary amended. Parking and refuse areas amended. Kingwell Crescent width amended in line with Highways' comments.

MICHAEL HYDE AND ASSOCIATES LIMITED
chartered architects

REGISTERED OFFICE
51 BARTON ARCADE
DEANSGATE
MANCHESTER M3 2BJ
TEL 0161 834 1018
FAX 0161 834 4798
Manchester@MHA architects.com

ALLIANCE HOUSE
LEOPOLD STREET
SHEFFIELD S1 2GY
TEL 01142 759666
FAX 01142 757751
Sheffield@MHA architects.com

REVISIONS

VERNON CRESCENT
WORSBROUGH

TITLE

PROPOSED SITE PLAN

Barnsley Metropolitan Borough Council
03 AUG 2009
Corporate Mail Room

DRAWN	DATE	SCALE
KMB	APR 08	1:200 @ A1
JOB No	DRAWING	REVISIONS
3BR1	100	B

MICHAEL HYDE AND ASSOCIATES LIMITED
chartered architects

REGISTERED OFFICE
51 BARTON ARCADE
MANCHESTER M3 2BJ
TEL 0161 834 1019
FAX 0161 834 4798

ALLIANCE HOUSE
LEOPOLD STREET
SHEFFIELD S1 2GY
TEL 0114 2 768868
FAX 0114 2 768869

Manchester@MHA
Architects.co.uk

EXISTING SITE PLAN

VERNON CRESCENT
WORSBROUGH

DRAWN KMB
DATE APR 08
SCALE 1:200 @ A1

REVISIONS

0 3 AUG 2009

Barnsley Metropolitan Borough Council
Corporate Main Rooms

NAPIER MOUNT

VERNON CRESCENT

YORKSHIRE & THE HUMBER EER

WARD GREEN

KINGWELL CRESCENT

HIGHROYDS

VERNON CRESCENT

1
2
3
4
5
6
7
8
9
10
12
14

RIDGE LEVEL 128.28M
EAVES LEVEL 128.28M
RIDGE LEVEL 127.94M
EAVES LEVEL 125.98M
RIDGE LEVEL 128.74M
EAVES LEVEL 126.58M
RIDGE LEVEL 128.98M
EAVES LEVEL 127.78M
RIDGE LEVEL 128.49M
EAVES LEVEL 126.29M
RIDGE LEVEL 128.63M
EAVES LEVEL 126.43M
RIDGE LEVEL 128.59M
EAVES LEVEL 126.43M
RIDGE LEVEL 132.28M
EAVES LEVEL 129.98M
RIDGE LEVEL 132.74M
EAVES LEVEL 130.86M
RIDGE LEVEL 132.47M
EAVES LEVEL 130.86M
RIDGE LEVEL 132.17M
EAVES LEVEL 130.86M
RIDGE LEVEL 133.21M
EAVES LEVEL 130.86M
RIDGE LEVEL 133.31M
EAVES LEVEL 130.86M
RIDGE LEVEL 133.17M
EAVES LEVEL 130.86M
RIDGE LEVEL 132.61M
EAVES LEVEL 129.86M
RIDGE LEVEL 131.25M
EAVES LEVEL 128.25M
RIDGE LEVEL 127.94M
EAVES LEVEL 126.65M
RIDGE LEVEL 129.96M
EAVES LEVEL 128.96M

122.58
123.58
124.58
125.58
123.58
124.58



SOUTH ELEVATION TO VERNON CRESCENT



NORTH ELEVATION TO KINGWELL CRESCENT

Barnsley Metropolitan Borough Council
03 AUG 2009
Corporate Mail Room

MICHAEL HYDE AND ASSOCIATES LIMITED
chartered architects

REGISTERED OFFICE
51 BARTON ARCADE
DEANSGATE
MANCHESTER M3 2BJ
TEL 0161 834 1018
FAX 0161 834 4798
Manchester@MHA architects.com


ALLIANCE HOUSE
LEOPOLD STREET
SHEFFIELD S1 2GY
TEL 0114 2759666
FAX 0114 2757751
Sheffield@MHA architects.com

REV B: 23-07-09: KMB: Floor to floor level and eaves height amended.
REV A: 14-07-09: KMB: Glazing to entrance amended. Canopy over front door raised.
REVISIONS


VERNON CRESCENT
WORSBROUGH
TITLE

PROPOSED SITE ELEVATIONS

DRAWN	DATE	SCALE
KMB	APR 08	1:100 @ A1
JOB No	DRAWING	REVISIONS
3BR1	300	B

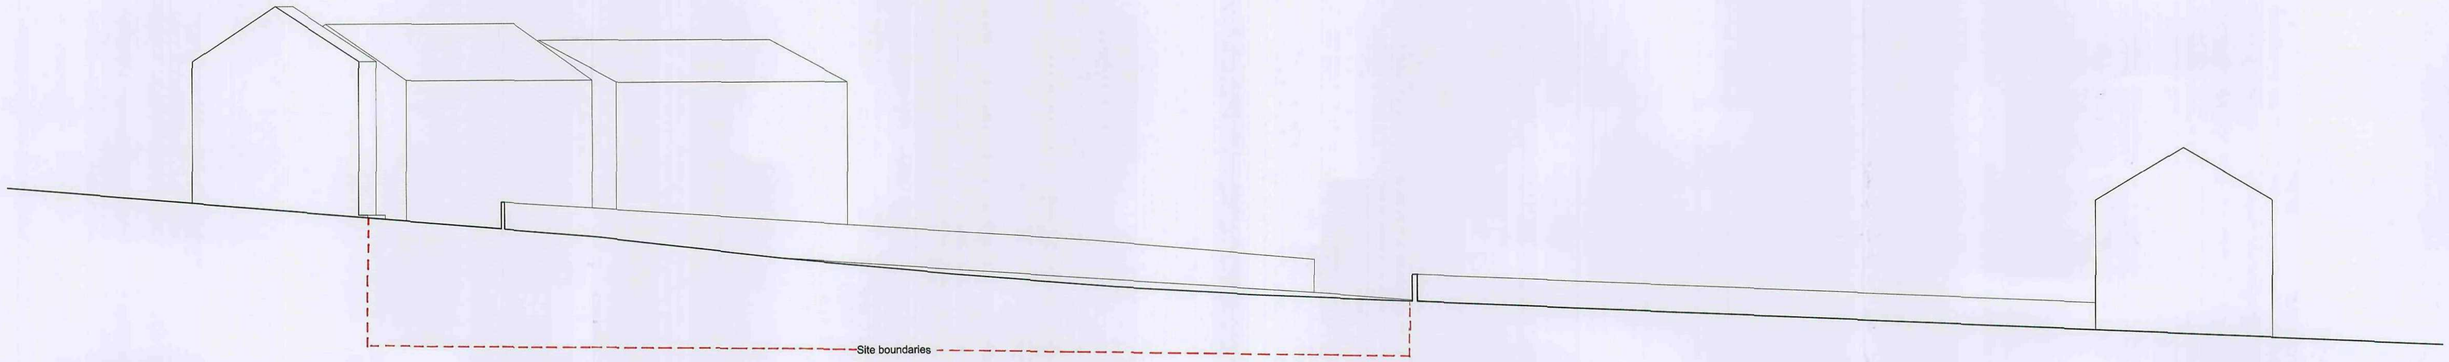

EXISTING SECTION AA

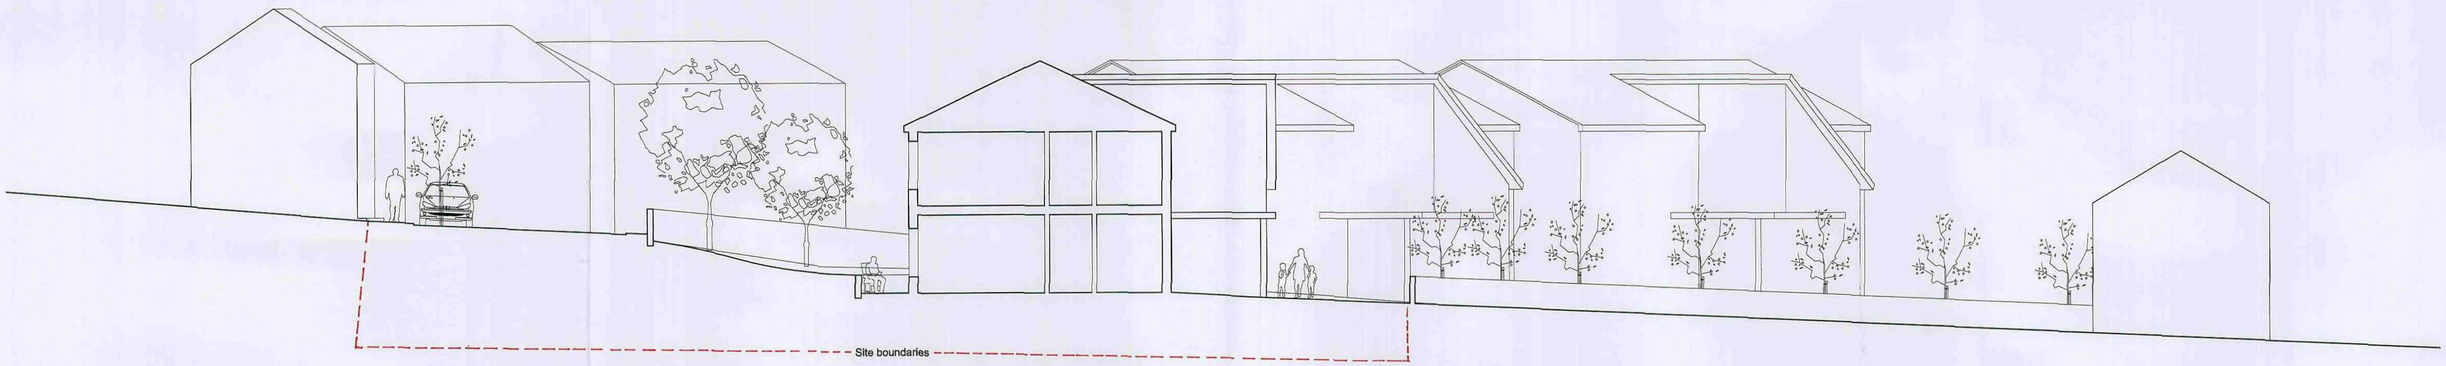

PROPOSED SECTION AA

Barnsley Metropolitan Borough Council
09 AUG 2009
Corporate Mail Room

MICHAEL HYDE AND ASSOCIATES LIMITED
chartered architects

REGISTERED OFFICE
81 BARTON ARCADE
DEANSGATE
MANCHESTER M3 2BJ
TEL 0161 834 1018
FAX 0161 834 4798
Manchester@MHA architects.com

ALLIANCE HOUSE
LEOPOLD STREET
SHEFFIELD S1 2GY
TEL 0114 2759666
FAX 0114 2757751
Sheffield@MHA architects.com

REVISIONS

VERNON CRESCENT
WORSBROUGH

TITLE

SECTION AA

DRAWN	DATE	SCALE
KMB	JUL 09	1:100 @ A1
JOB No	DRAWING	REVISIONS
3BR1	400	