
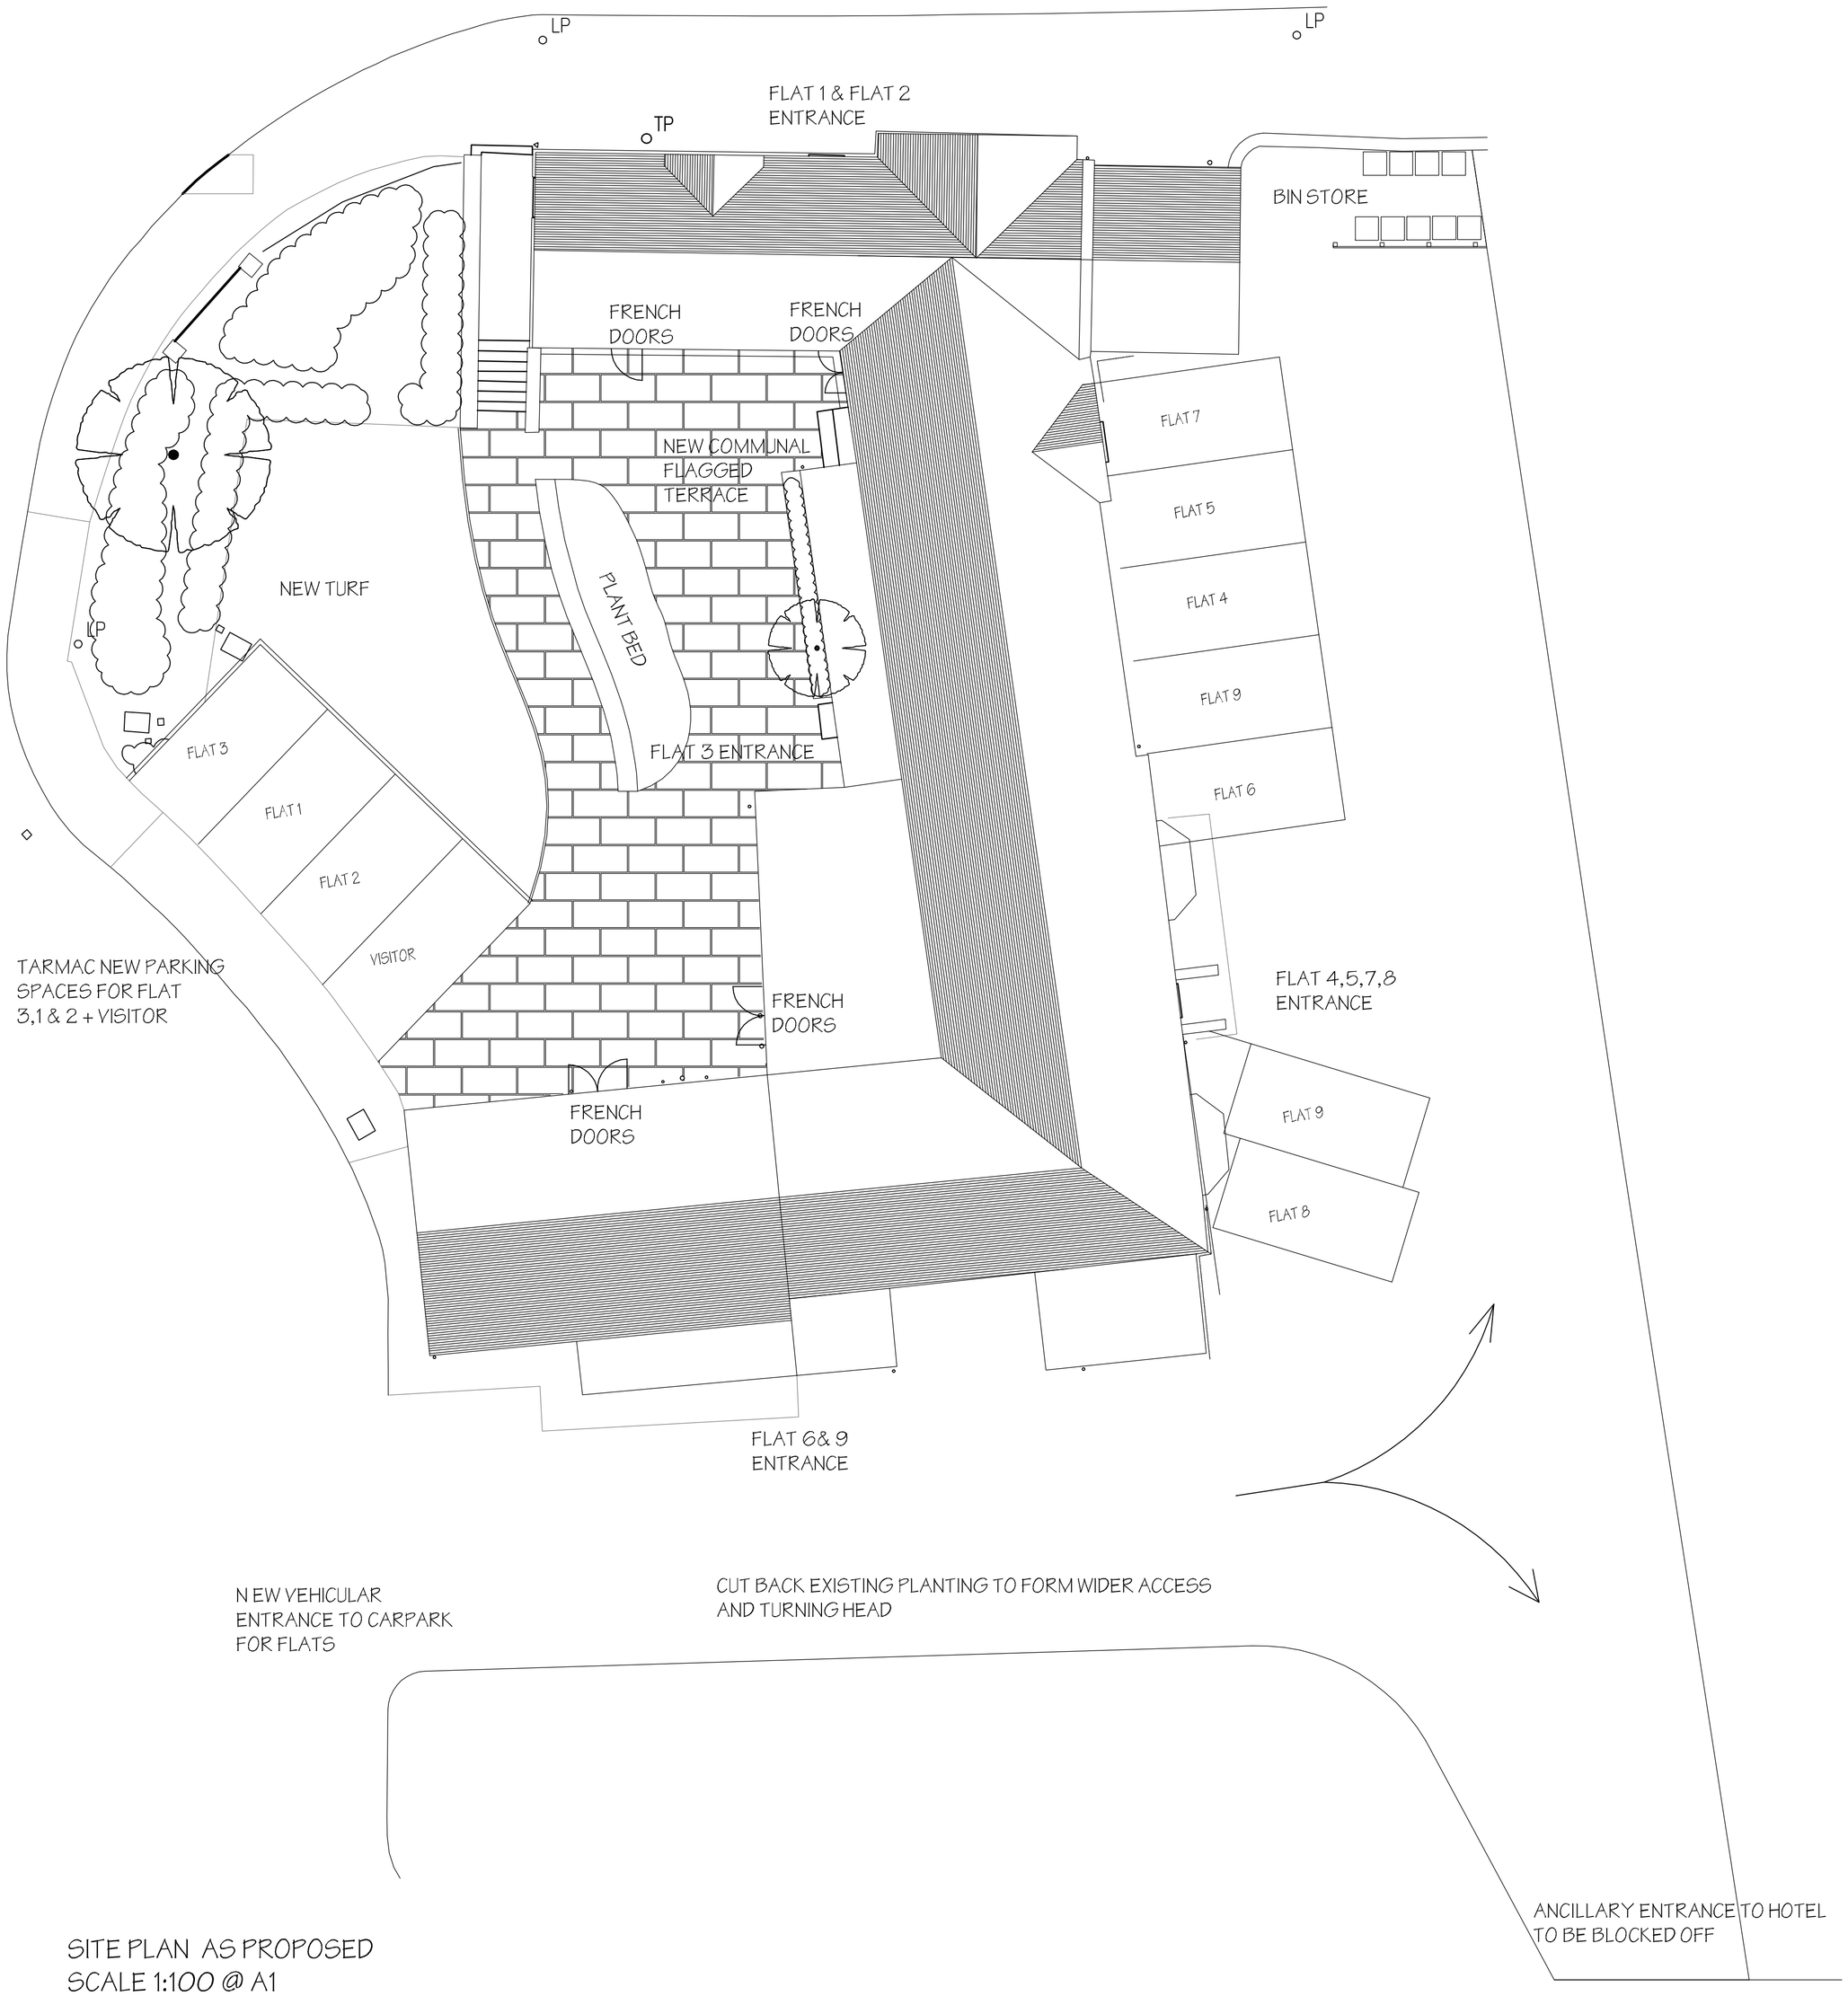


SITE PLAN AS PROPOSED
SCALE 1:100 @ A1

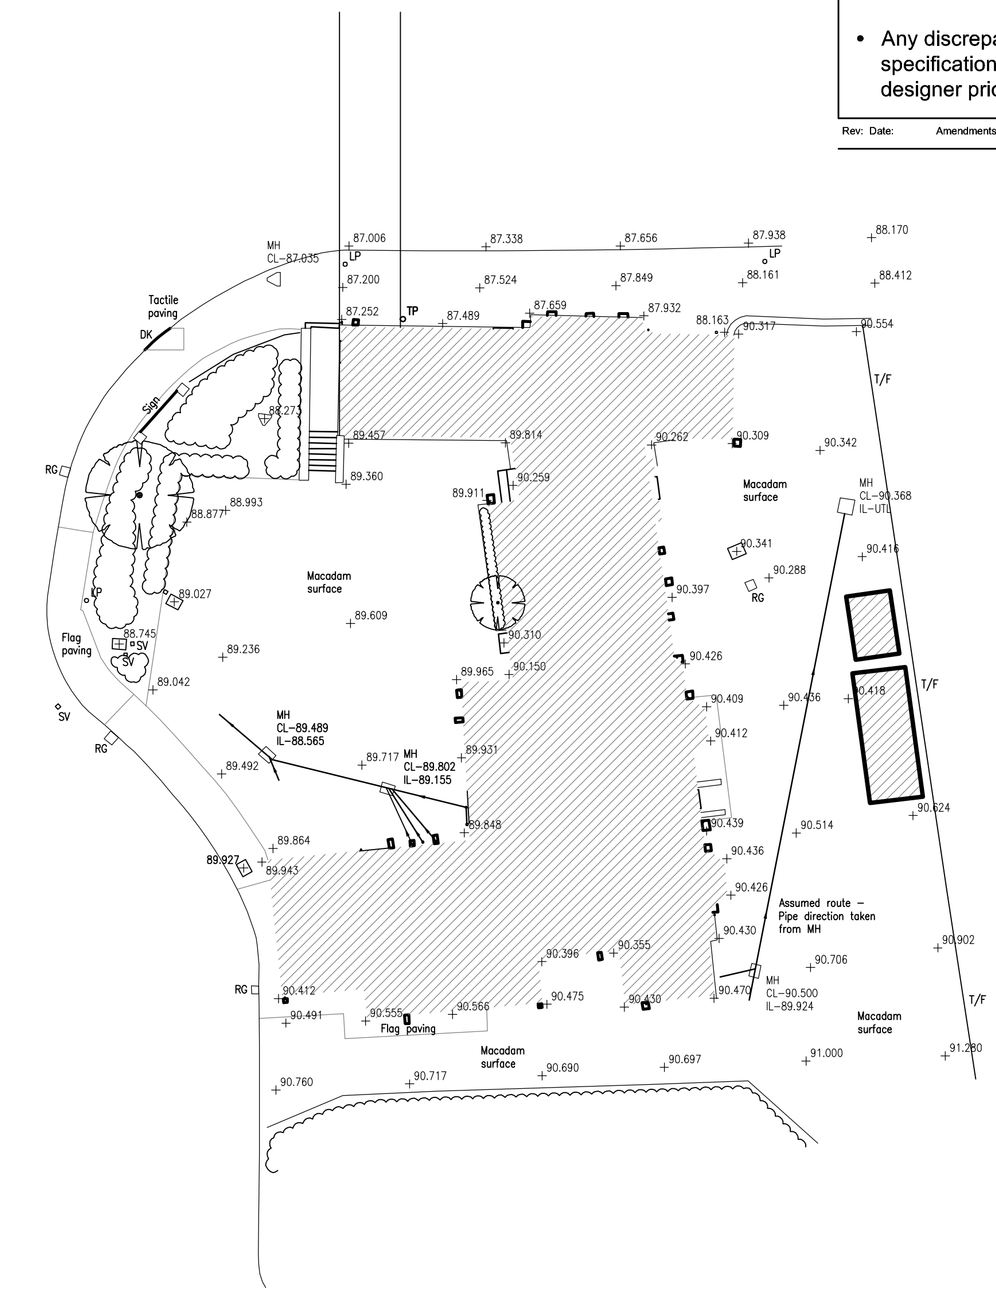

- All dimensions must be checked on site by the contractor prior to construction
- Do not scale off this drawing for construction purposes
- Any discrepancies between drawings and / or specifications should be reported to the designer prior to any work commencing

Rev:	Date:	Amendments:	Drg By:

matthews mee

interior design & architecture

One Navigation Court, Calder Park, Wakefield, WF2 7BJ
Tel: 01924 229170 Fax: 0844 443 8733
www.matthewsmee.co.uk

Checked by Designer : Checked by Manager :

Scale: 1:100 / 1:200 Drawn By: AMc Date: JULY 11

Title:
EXISTING AND PROPOSED SITE PLAN

ARDSLEY HOUSE HOTEL
BARNSLEY

Client:
AKKERON

Drawing No:
MM1049/20/.05

© MatthewsMee Ltd