


South West Elevation

Philips Lighting - DigiStreet Micro LED - BGP760 LED49-/740 IIDX70 DGR 62

GL038A 3.6W LED Ground Light with 38 Degree Beam Angle

N311 46W Gem Up/Down LED Light

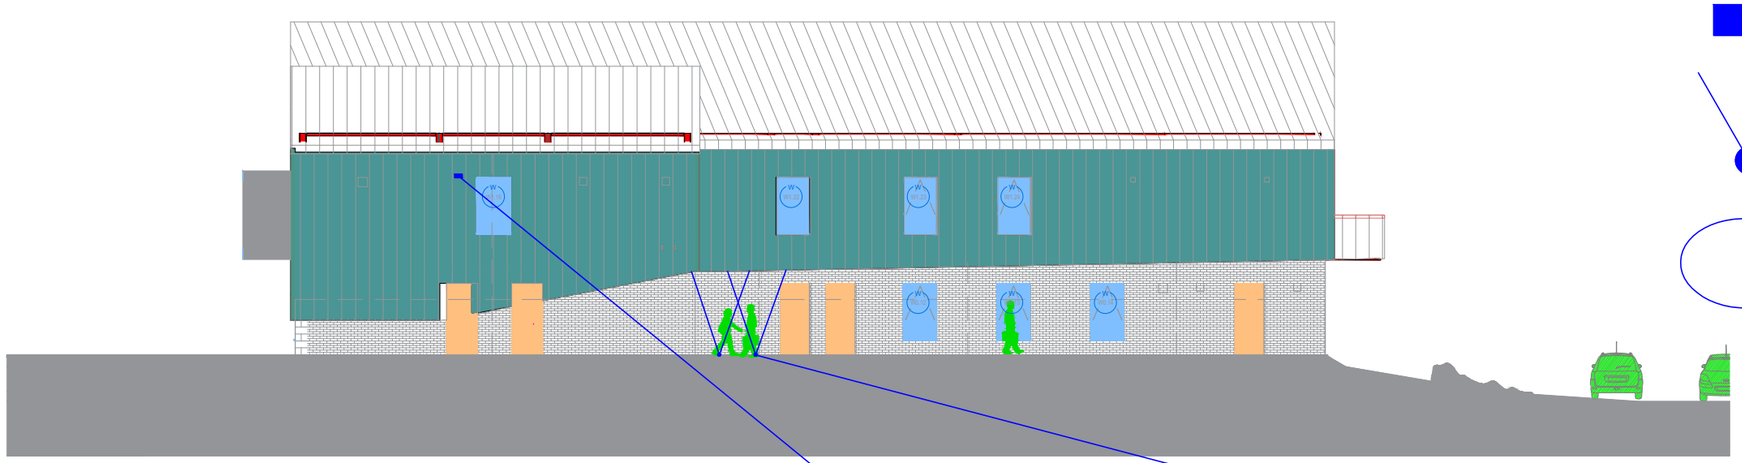



North West Elevation

REVISION
P2: 12/06/18
P3: 30/07/18 - Additional ground lights added for signage lighting, Ground fitting type amended

DualBound
Building Services Solutions
1 Diamond Court
Douglas Close
Preston Farm Business Park
Stockton-on-Tees
TS18 3SB
T: 01642 606262
www.dualbound.co.uk

PROJECT
Park Grove Surgery, Barnsley

DRAWING TITLE
Proposed Electrical Elevations

BASE LAYER	DATE	REV
2562-C-20-002	March 2016	-

DRAWN	DATE	SCALE
DR	16/01/2018	A3 1:200

DRAWING NUMBER	REVISION
J2314/EXT/003.2	P3