
© Acanthus WSM Architects

The general contractor is responsible for the verification all dimensions on site and the architect is to be informed of any discrepancy.

The status of information contained in a computer copy of this drawing shall be limited to that conveyed by the paper copy.

Revisions:

Rev A.
Amended in line with Site Plan
22.03.09 Ken

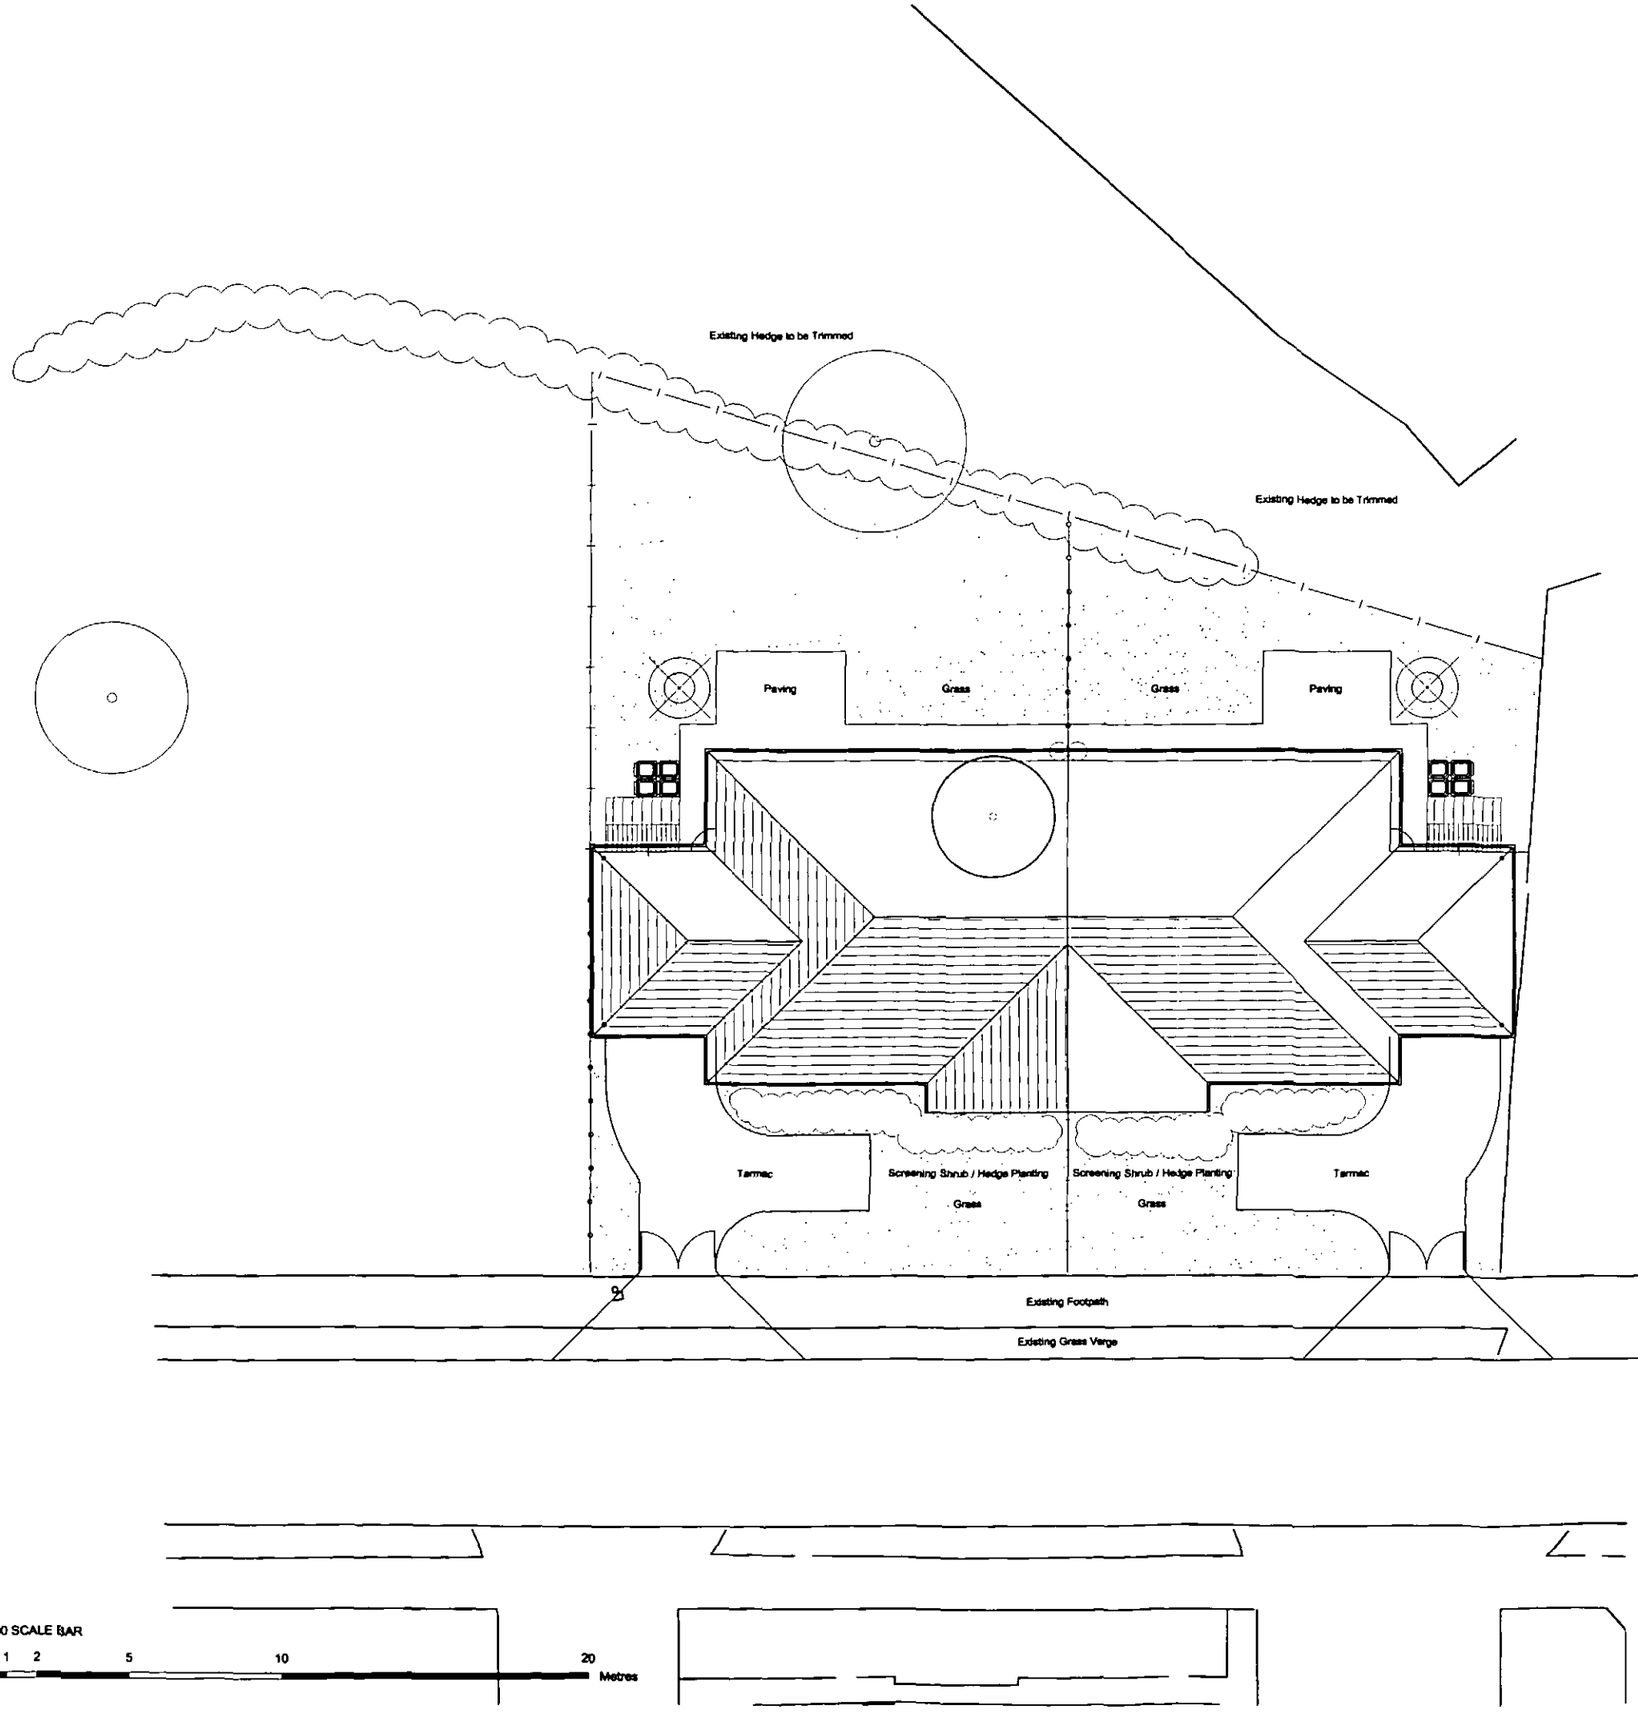

1:200 SCALE BAR
0 1 2 5 10 20 Metres

drawing status
■ approval
construction
preliminary
record
information
comment
tender

Scale 1:200 @ A3
Date 26.November.2009
Drawn RJ
Dwg.No 2121.33.005A

Indicative Landscape Layout
Barnsley Bungalows Phase 06
Victoria Street, Penistone

Acanthus WSM Architects
Woodhall, Woodhall Lane, Leeds LS28 5NY. TEL. 0113 239 3414, FAX 0113 256 9688. E-Mail.. enquiries@acanthuswsm.com