


south elevation

blue slate roof extended over
extension with gable to boundary
hipped roof to rear


matching pvc gutters and pipes

rear pvc doors and
juliette balcony

brickwork walling

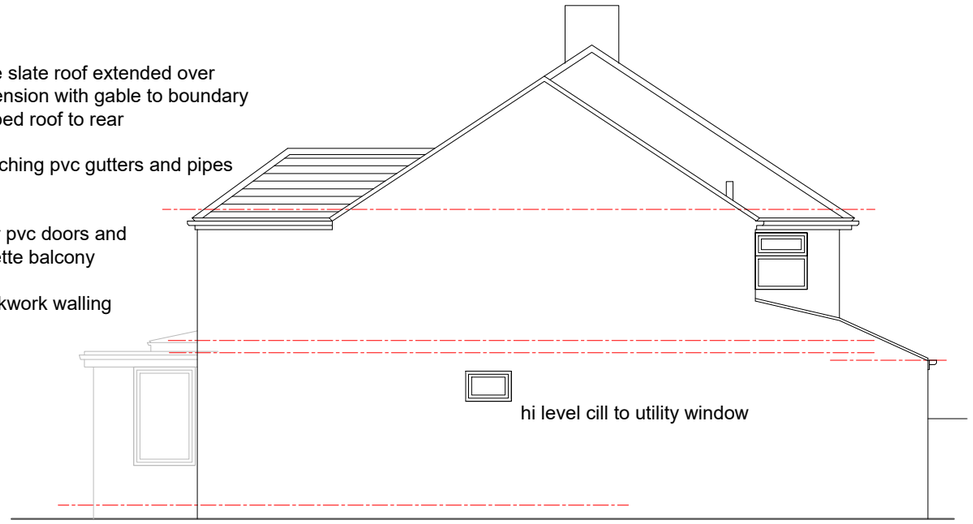


east elevation

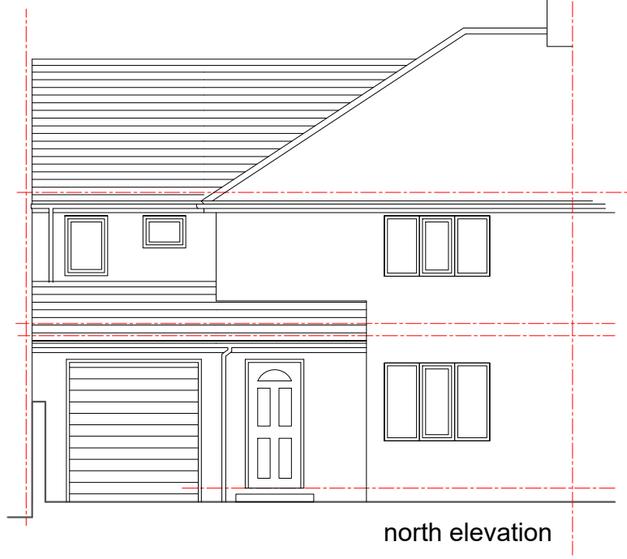

north elevation


free standing garage removed

front elevation of extension stepped back
and garage extended in line with porch

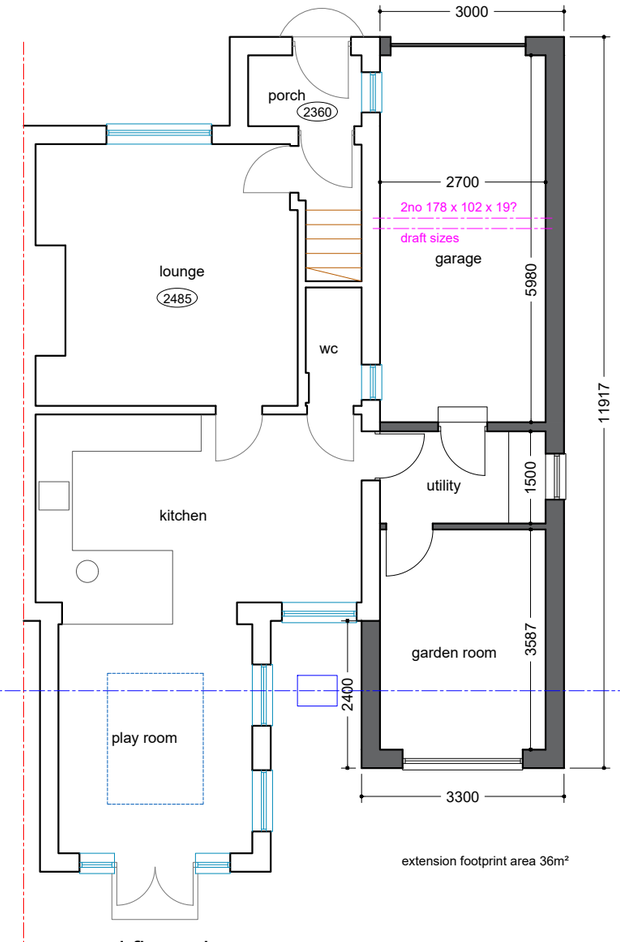

extension footprint area 36m²

ground floor plan

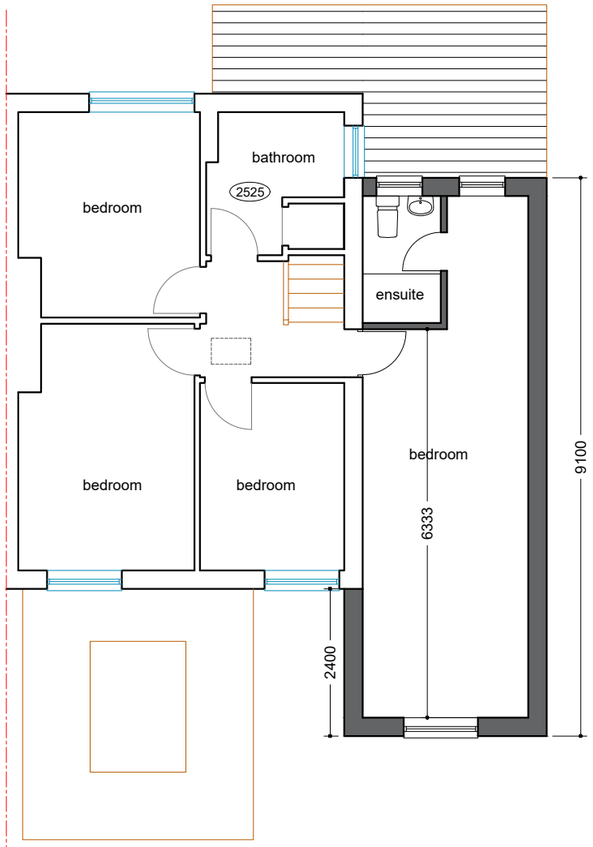

first floor plan

west elevation

Status: Planning

Date: Nov 2021

Scale: 1:100

Drg No: WR05.#

Title: Proposed Plans #

Project: Two Storey Side Extension
9 Wentworth Road, Kexborough S75 5LB