



FRONT ELEVATION
AS PROPOSED


SIDE ELEVATION
AS PROPOSED

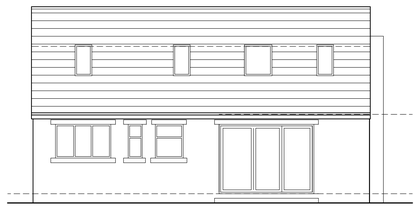


REAR ELEVATION
AS PROPOSED

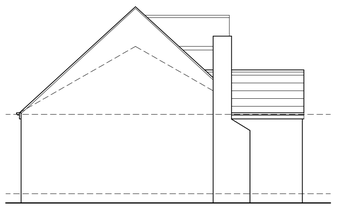


SIDE ELEVATION
AS PROPOSED

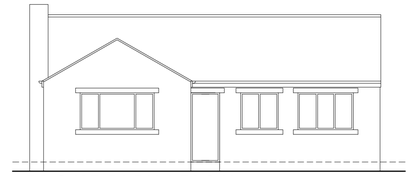


FRONT ELEVATION
AS EXISTING

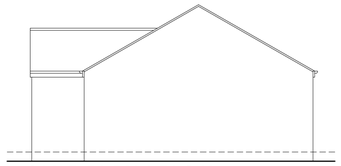


SIDE ELEVATION
AS EXISTING

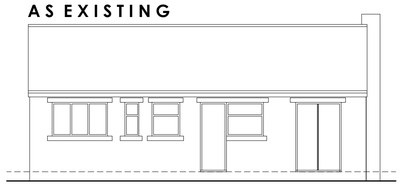

REAR ELEVATION
AS EXISTING

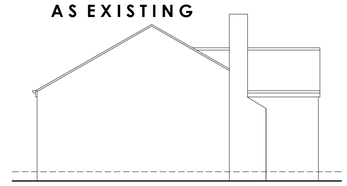


SIDE ELEVATION
AS EXISTING

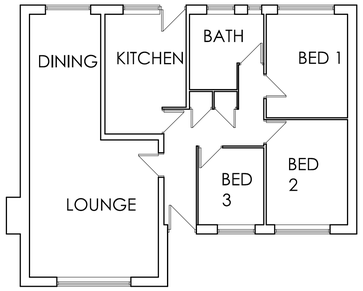


GROUND FLOOR PLAN
AS EXISTING




BLOCK PLAN
SCALE 1:500

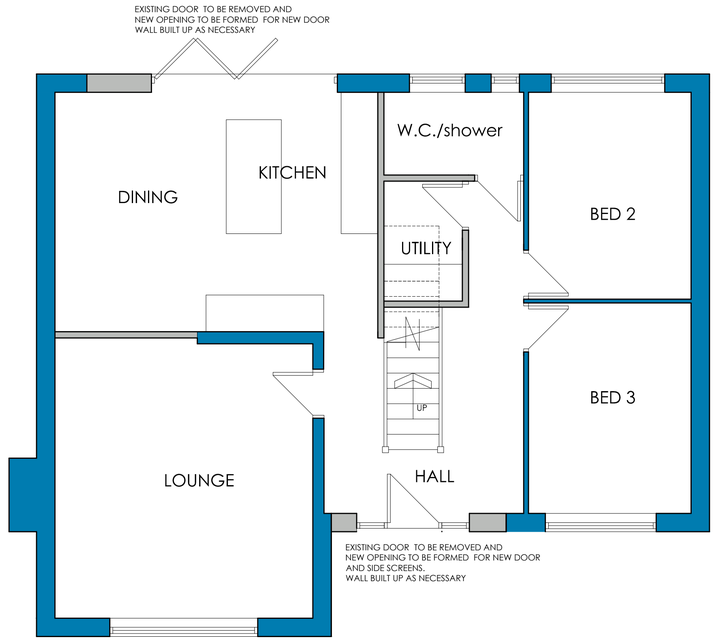

GROUND FLOOR PLAN
AS PROPOSED

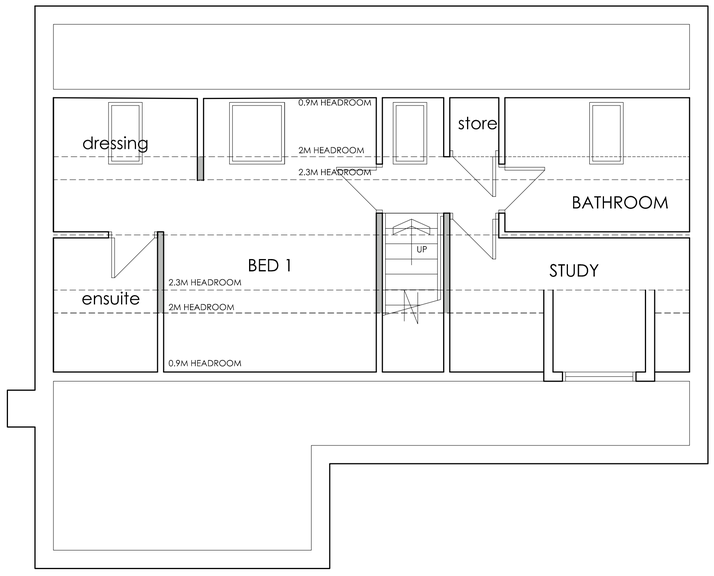

FIRST FLOOR PLAN
AS PROPOSED

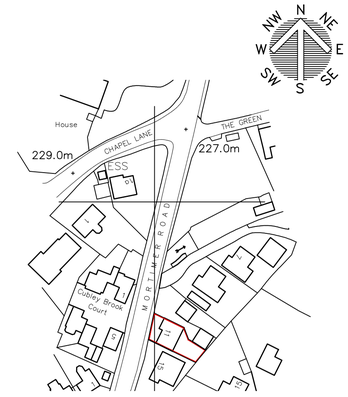

LOCATION PLAN
SCALE 1:1250

White Agus PARTNERSHIP

OFFICE ONE,
34 VICTORIA ROAD,
BARNSLEY,
S70 2BU

Phone: 01226 208482

Email: info@whiteaguspartnership.co.uk
Web: www.whiteaguspartnership.co.uk

ARCHITECTURAL SERVICES

Project.	Client.
PROPOSED EXTENSION & ALTERATIONS AT 11 MORTIMER ROAD, PENISTONE, SHEFFIELD	MR & MRS P. HIRST
Drawing Title. PLANS AND ELEVATIONS	Date. APRIL 2021 / Scale. 1:50 & 1:100 @ A1
	Ref. 21–023 / Dwg. No. 01 / Rev. E

Date	Suffix	Description
15–04–21	B	DORMER ADDED AND ENTRANCE REVISED
11–05–20	C	ROOFLIGHT ADDED
12–05–21	D	ENTRANCE SCREEN REVISED
12–05–21	E	ENTRANCE SCREEN REVISED

Date	Suffix	Description