Notes:

PLANNING DRAWINGS - THIS DRAWING SHOULD NOT BE USED FOR ANY OTHER PURPOSES THAN THAT SPECIFIED HERE

COPYRIGHT - THIS DRAWING MAY NOT BE REPRODUCED OR MODIFIED IN WHOLE OR PART BY ANY PERSON OR ORGANISATION WITHOUT THE ARCHITECTS CONSENT. ISSUING COPIES TO THIRD PARTIES MAY NOT BE DONE WITHOUT THE ARCHITECTS CONSENT

Revision: --

Revision List:

0 5m


Project/ Client: Land adj Highfield, Rockside Road, Thurlstone

Drawing Title: S & W Elevations - Proposed


Drawing Number: 2001/TP/007

Scale at A3: 1:100

Date: Jan 14

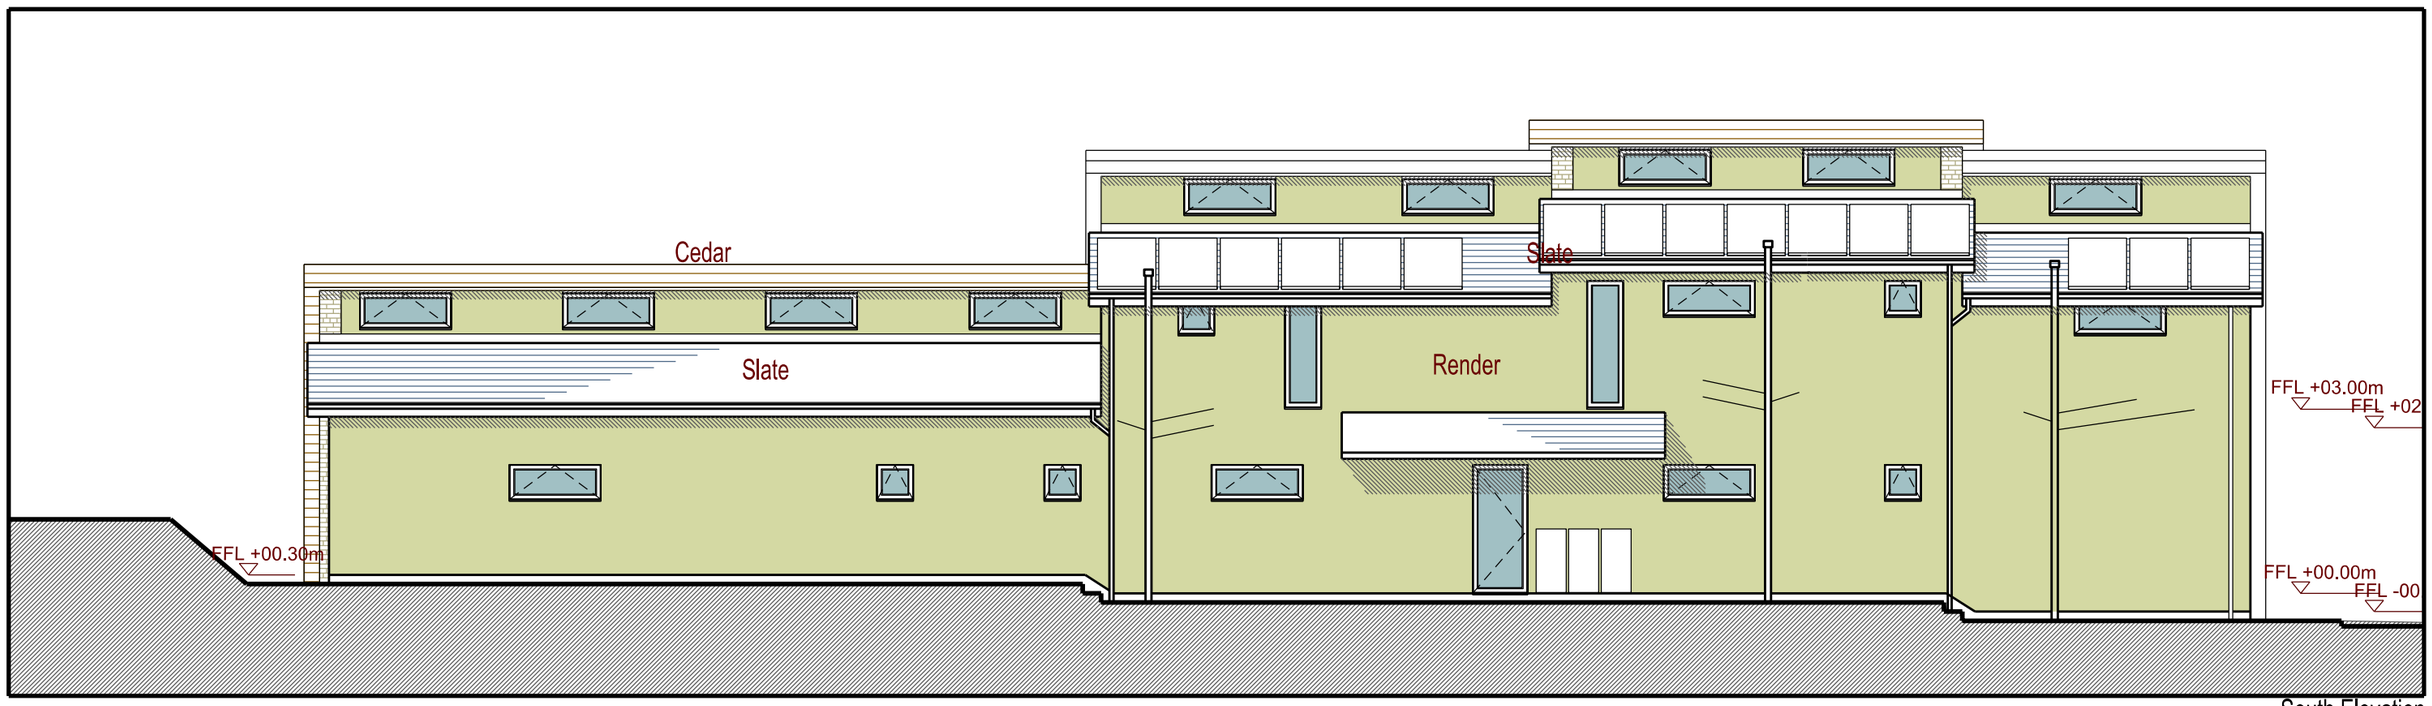

South Elevation

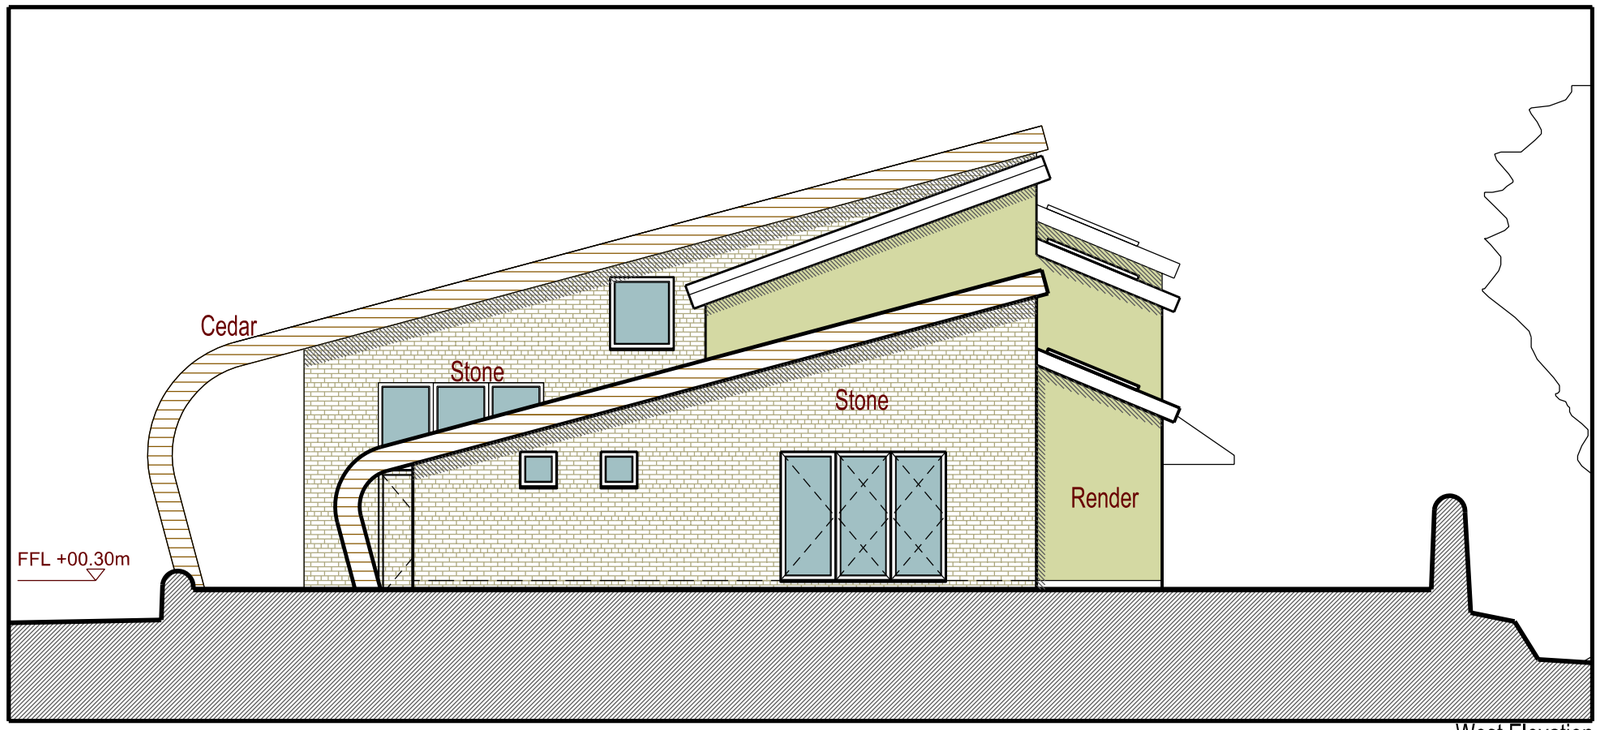

West Elevation

PROPOSED MATERIALS

Walls - Thin coursed sandstone/ Olive green through colour render/ Cedar cladding
Roof - Natural blue grey slate/ Sedum planted/ Single ply membrane in dark grey with standing seam
Fascias/ soffits - Grey finished timber/ fibreboard or cedar clad
Windows/ External doors - Grey aluminium frames
Pipes - Black/dark grey square

DSA design space architecture t: +44 (0)1226 762697 e:info@designspacearchitects.co.uk www.designspacearchitects.co.uk