




PROPOSED FRONT ELEVATION FACING PEELSTREET
SCALE 1:200

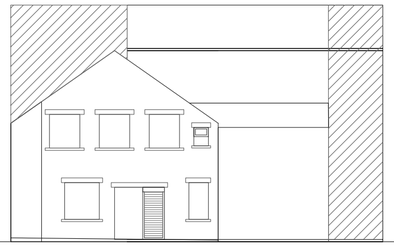


PROPOSED REAR ELEVATION FACING COURTYARD/PARKING
SCALE 1:200

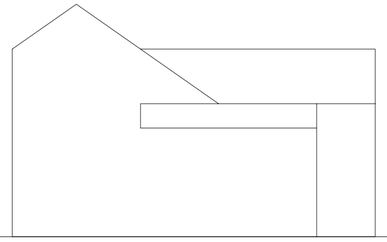


PROPOSED RH SIDE ELEVATION FACING AJOINING PROPERTIES ON PEELSTREET
SCALE 1:200

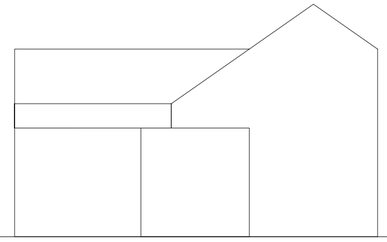


PROPOSED LH SIDE ELEVATION FACING AJOINING PROPERTIES ON PEELSTREET
SCALE 1:200

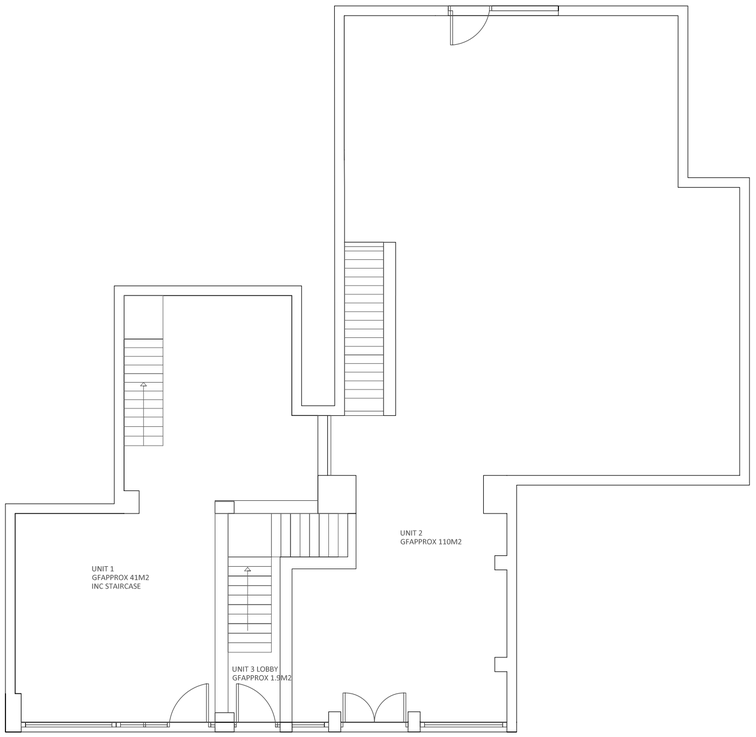

PROPOSED GROUND FLOOR LAYOUT
SCALE 1:100

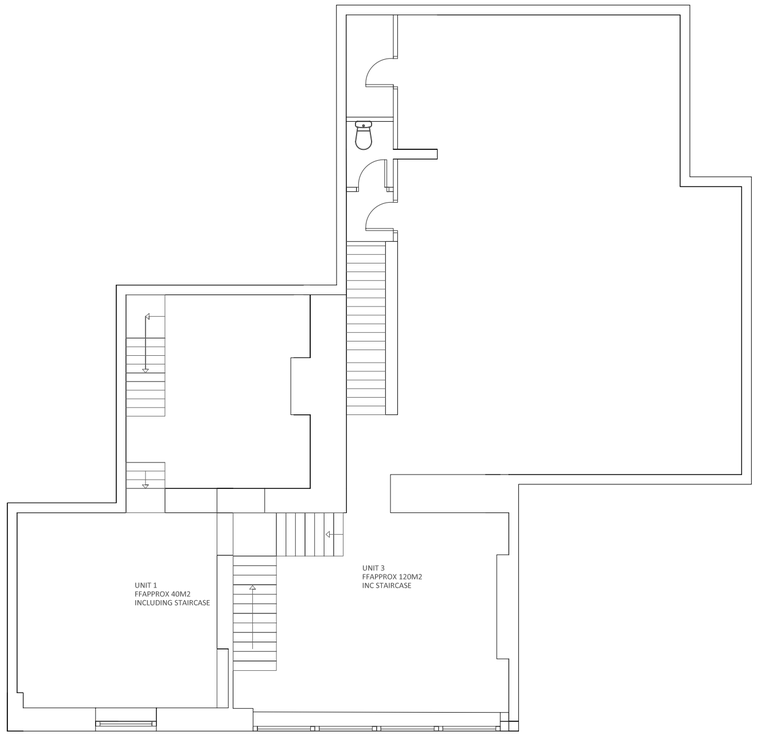

PROPOSED FIRST FLOOR LAYOUT
SCALE 1:100

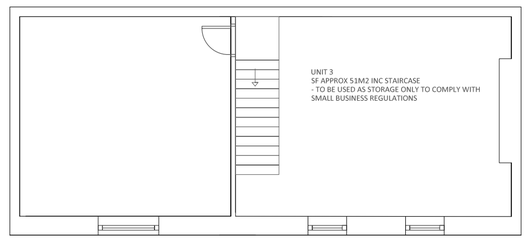

PROPOSED SECOND FLOOR LAYOUT
SCALE 1:100

SITE
20-22 PEEL STREET, BARNSLEY

CLIENT
HARTWOOD ESTATES

PROJECT
PROPOSED CONVERSION OF ONE RETAIL UNIT INTO 3 UNITS

DRAWING TITLE
PROPOSED PLANS AND ELEVATIONS

DRAWING NO.	SCALE	DATE	REVISION
60.03	AS SHOWN	01.11.2022	/