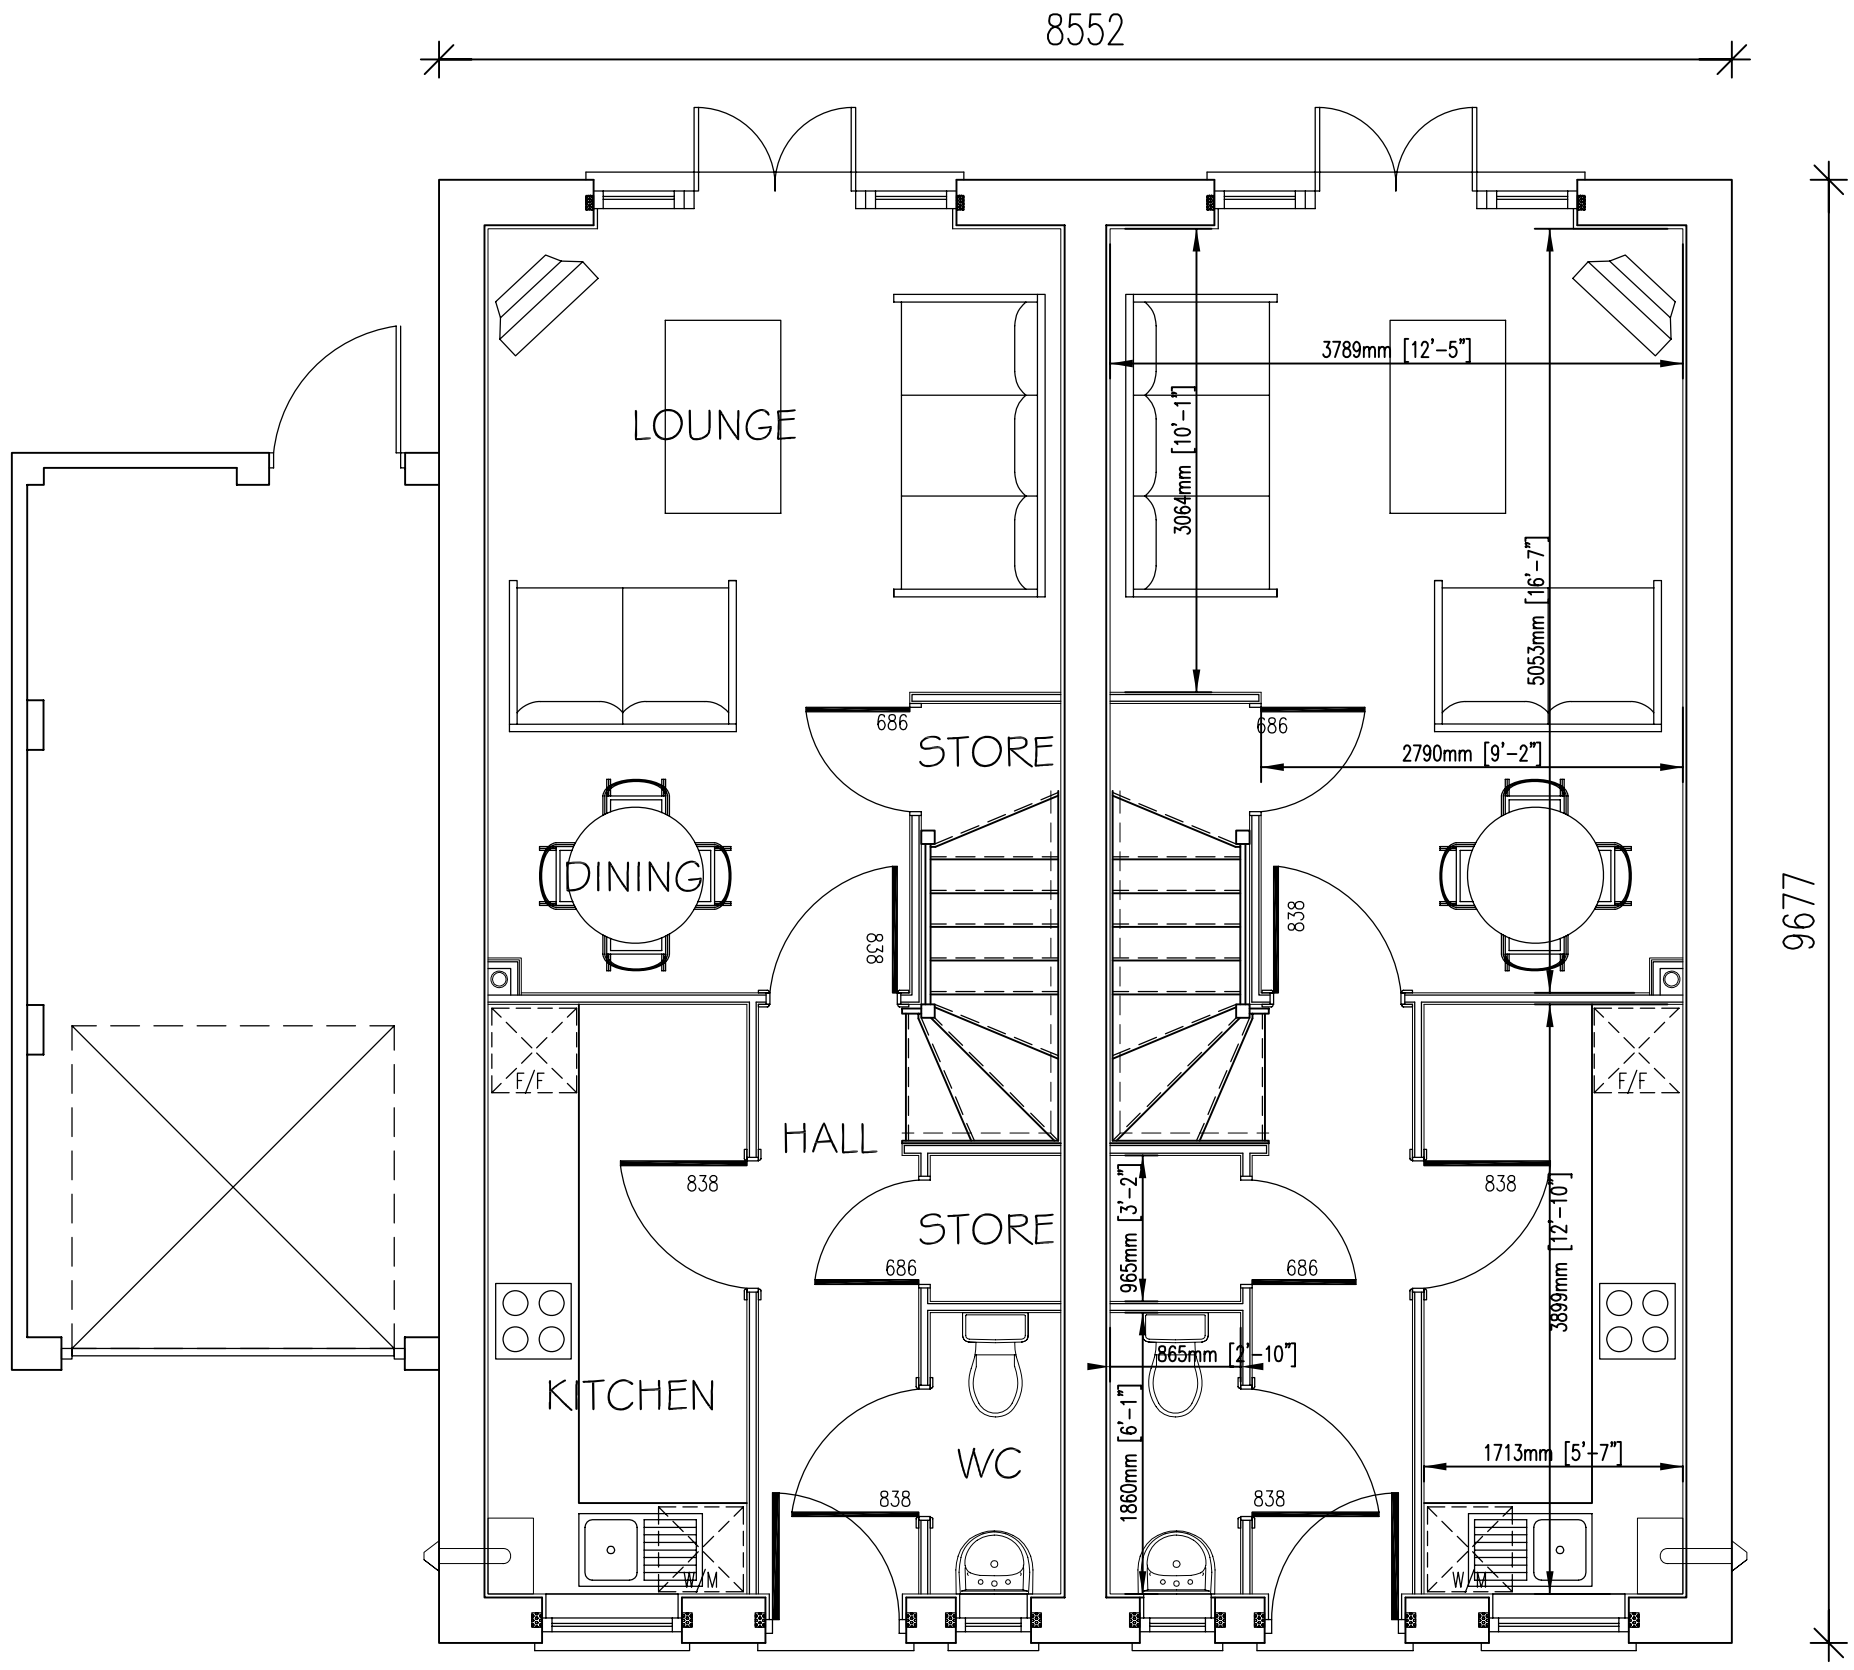


GROUND FLOOR PLAN

Revision :

Scale : 1:50 @A3

Date : 19/06/09

Drawn by : SB

Project : Proposed Development at Pontefract Road, Lundwood

Title : Ground Floor Plan

Drg No : PR-L/01 Rev : -