
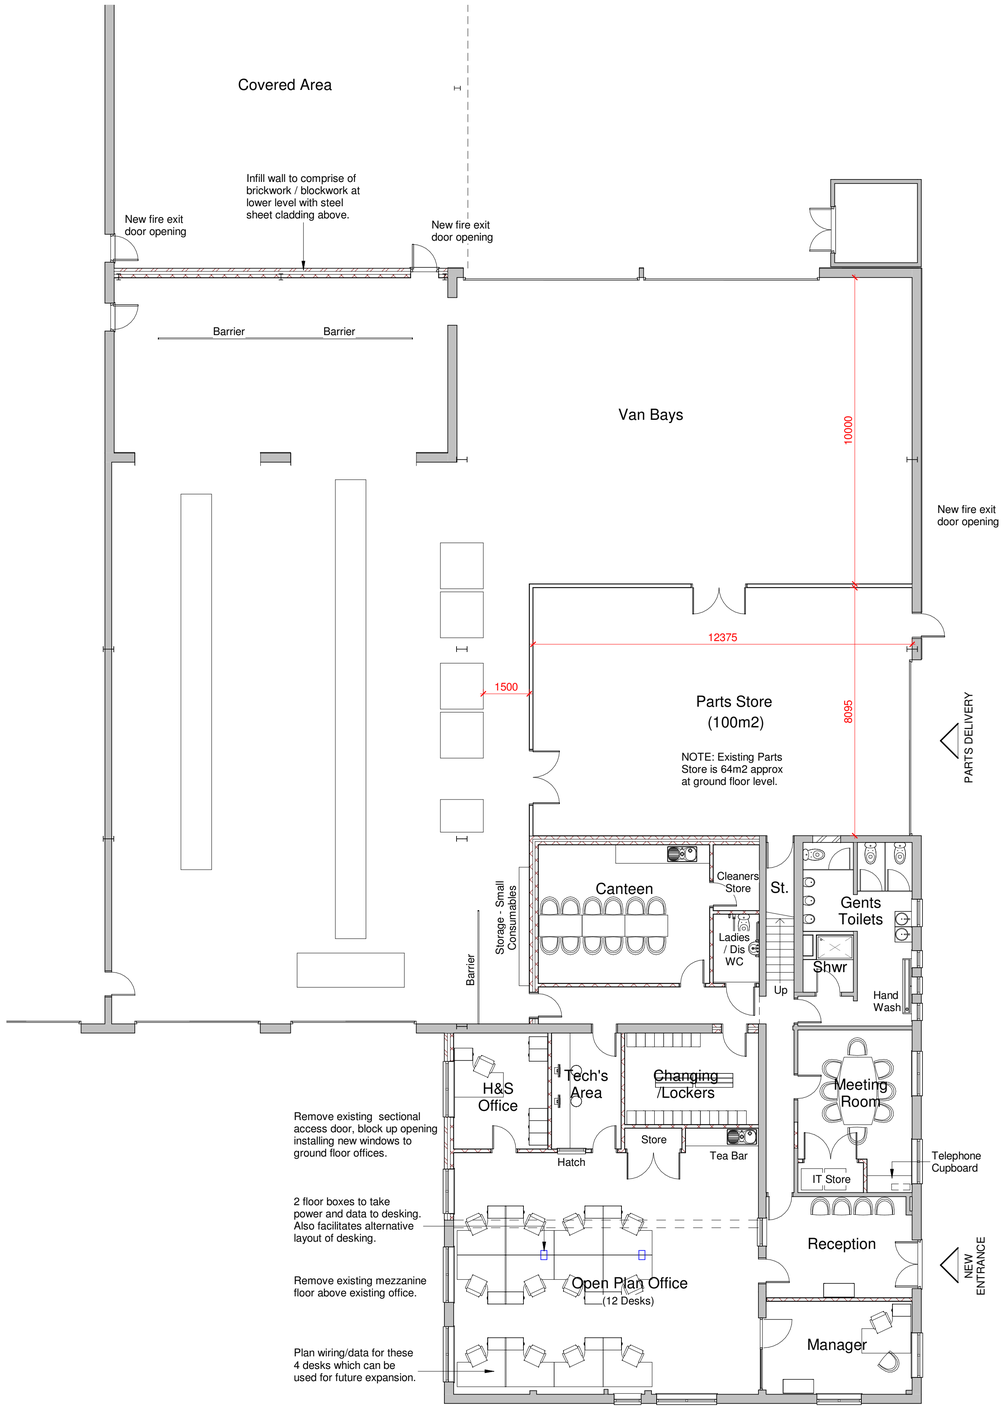


Proposed Ground Floor Plan
Scale: 1 : 100

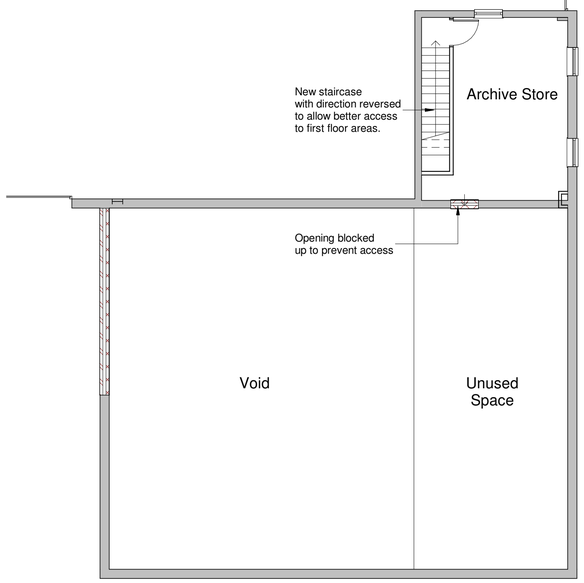

Proposed First Floor Plan
Scale: 1 : 100

Rev	Description	Date
A	Scheme developed following meeting on 26/1/16	30/1/16
B	Scheme revisions following meeting on 10/2/16	18/2/16
C	Revised following meeting on 23/2/16	7/3/16

Issue Status: Scheme Design

This drawing and any design there on is the copyright of RJ Design (Architectural Services) Ltd and must not be reproduced in any way without their written consent.

No dimensions to be scaled from this drawing either in paper or electronic form. All dimensions to be checked on site prior to manufacture, setting out, or construction. Any discrepancies to be notified to RJD (AS) Ltd for clarification.

All work to be carried out strictly in accordance with current Approved Documents, British Standards, Codes of Practice and statutory regulations, whether specifically refered to or not.

All references to RJ Design, RJ Design (AS) Ltd or other abbreviation, shall be taken to mean "RJ Design (Architectural Services) Limited" Registered in England & Wales No: 4338235.

RJ DESIGN
Architectural Services
08456 120 334
www.rj-design.co.uk

Project:
Refurbishement & Alterations
Platts Common, Barnsley

Client:
Leeds Commercial Limited

Sheet Title:
Proposed Scheme - Floor Plans

Date:	Scale:	Sheet Size:
Jan '16	As Shown	A1
Project No:	Drwg No:	Rev:
15/242	A201	C