

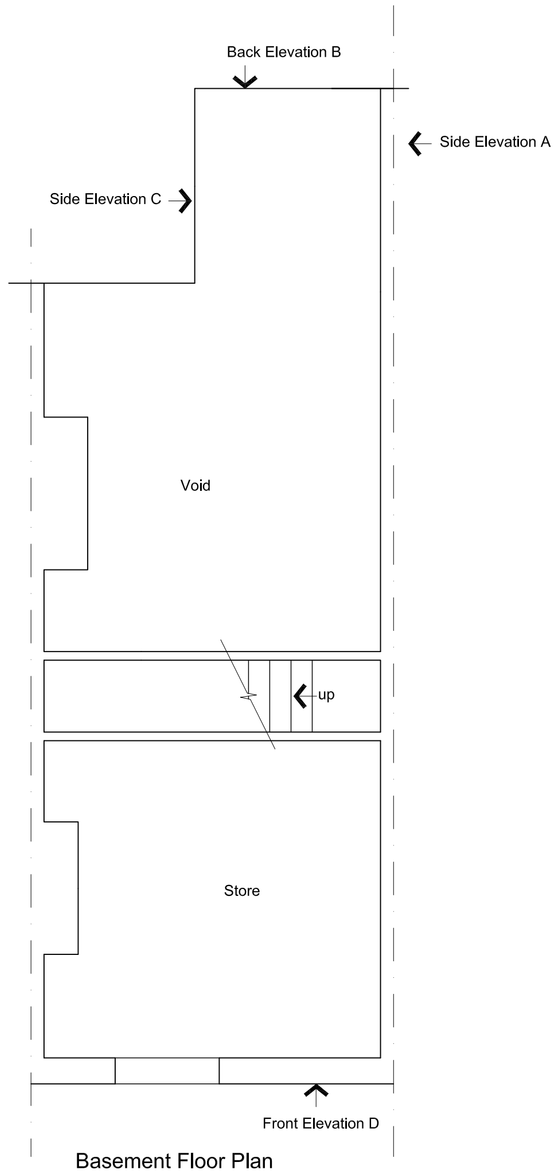



Basement Floor Plan

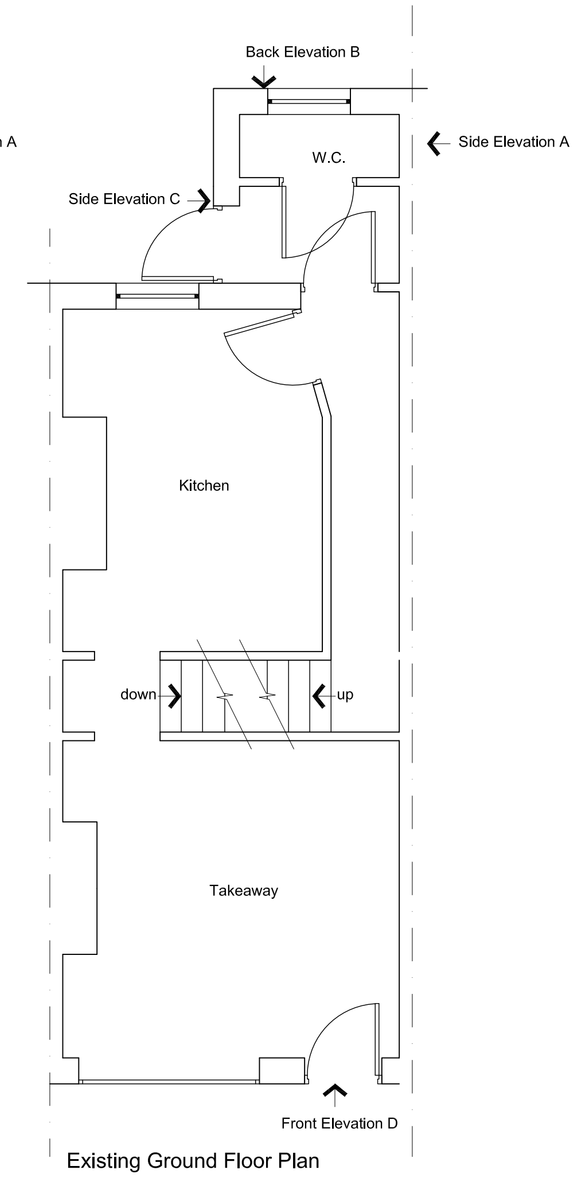


Existing Ground Floor Plan

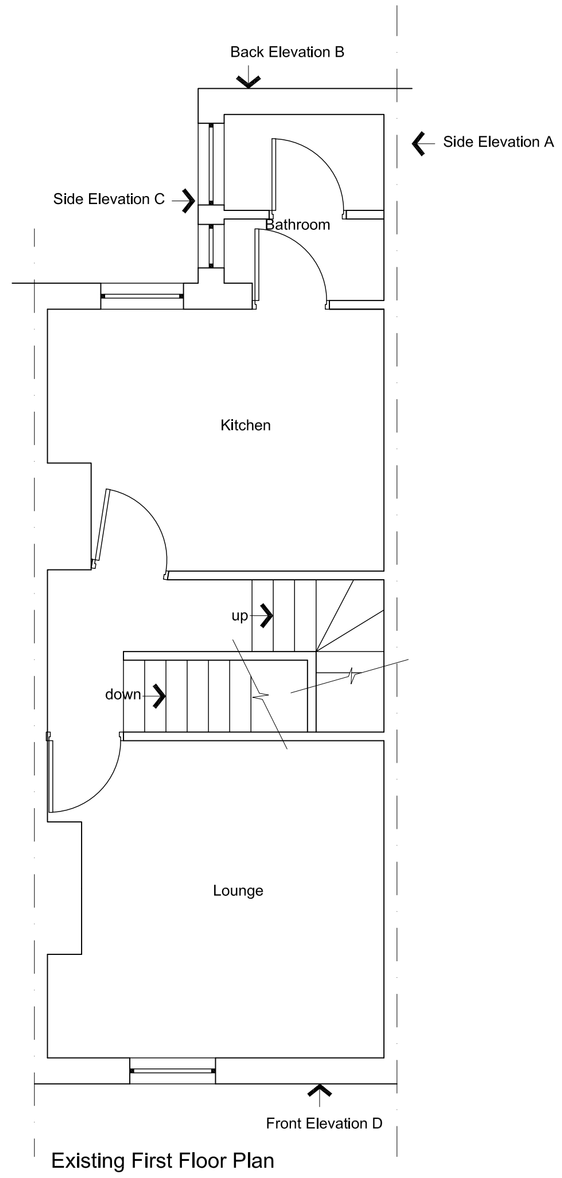


Existing First Floor Plan

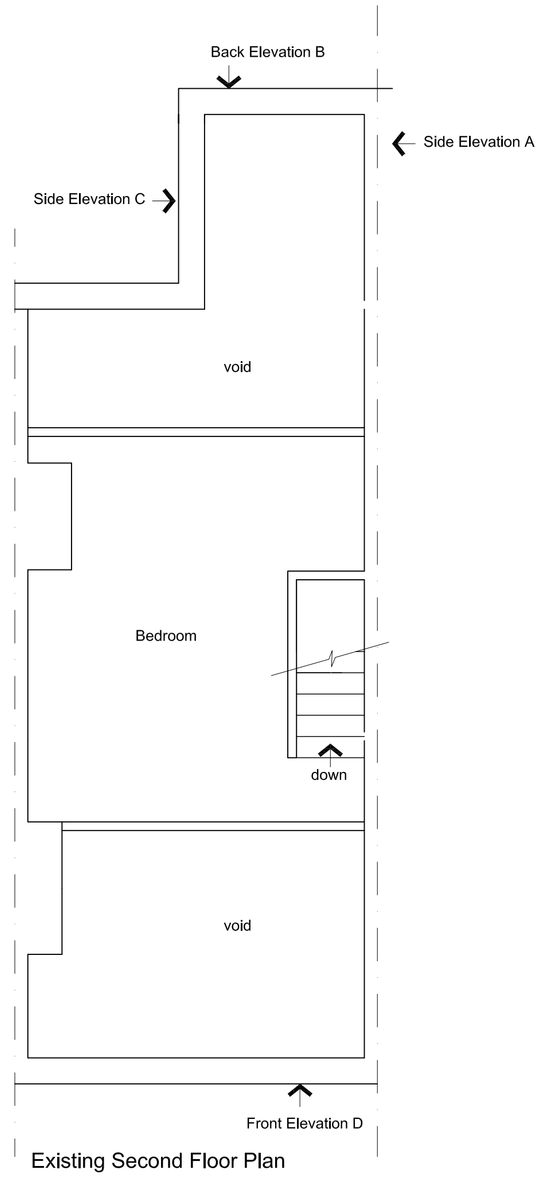


Existing Second Floor Plan

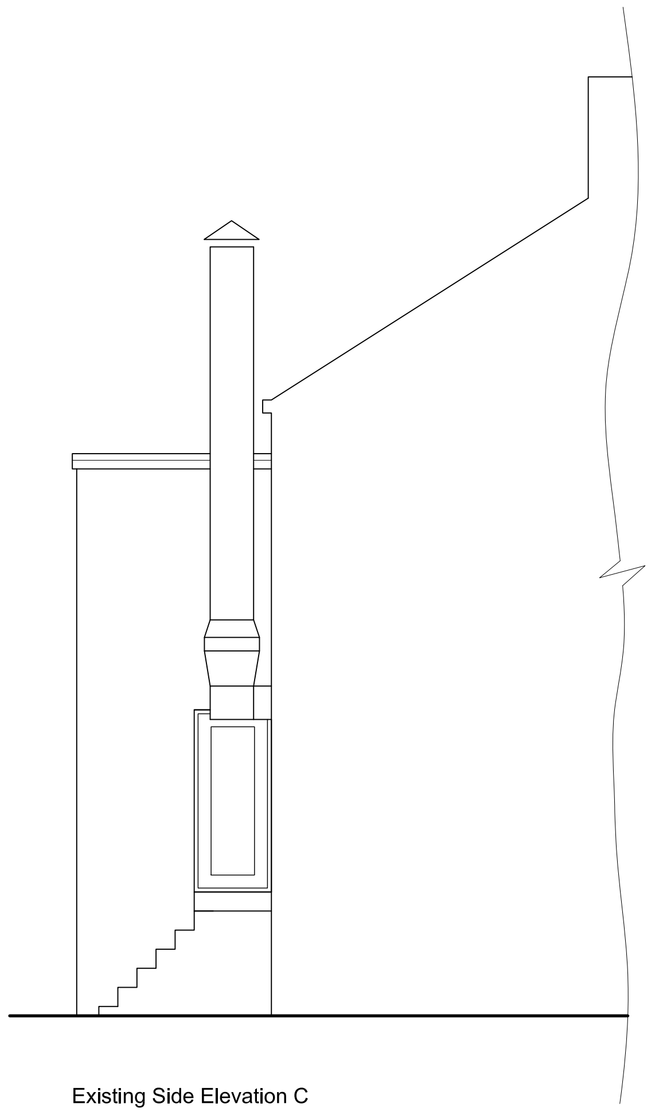


Existing Side Elevation C

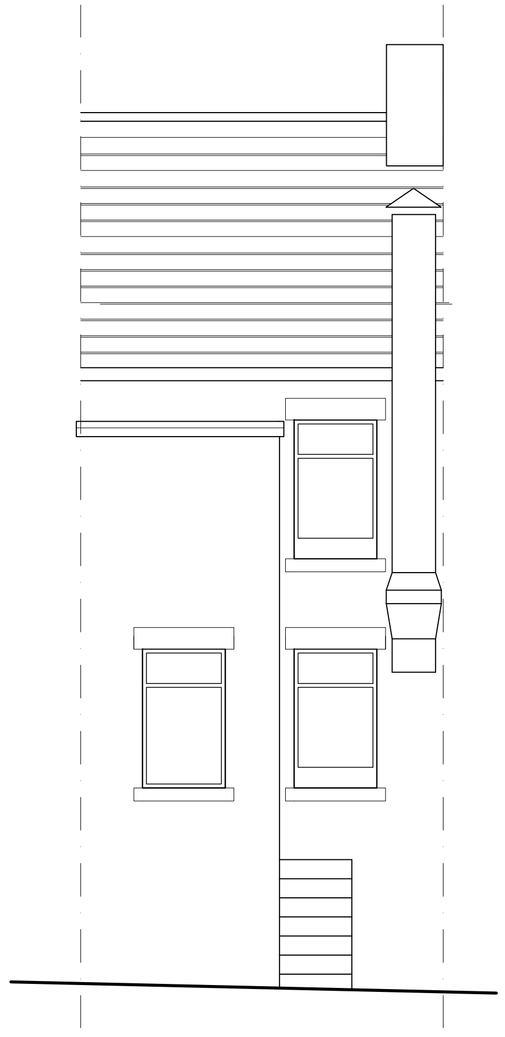

Existing Back Elevation B

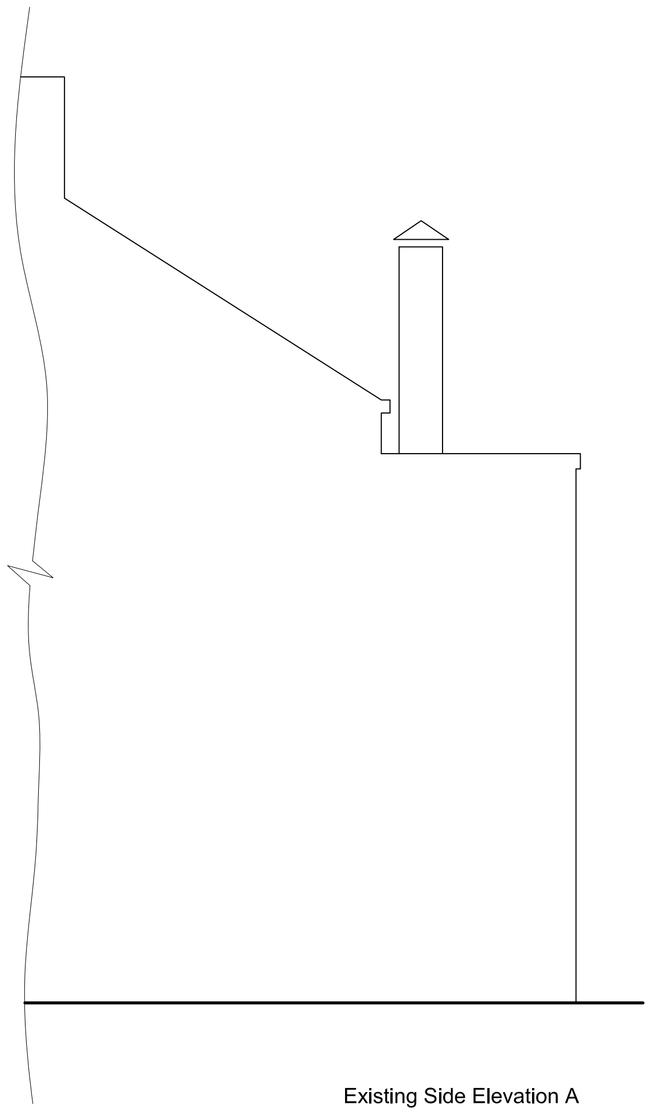

Existing Side Elevation A

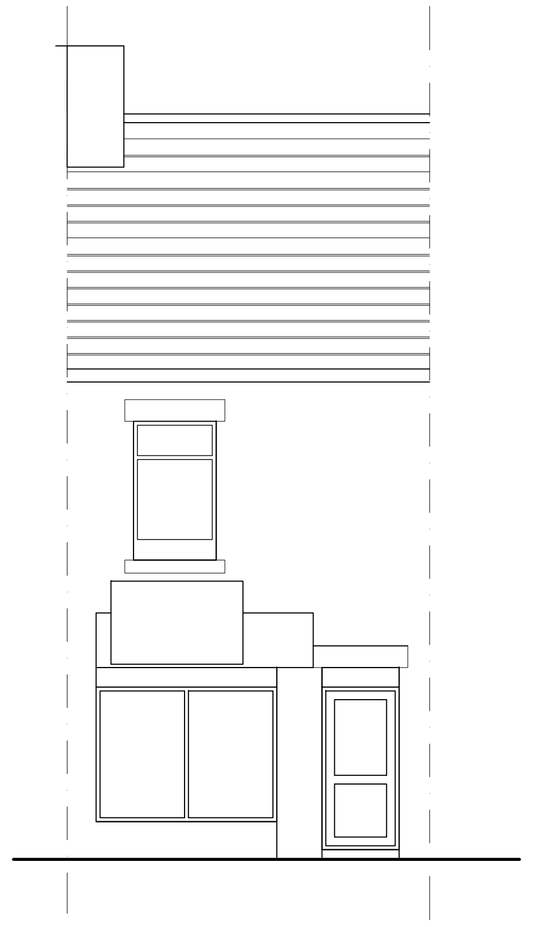

Existing Front Elevation D

0 1 2 3 4 5m

LINEAR SCALE 1:50

REV: DATE: REVISION: BY: MNA

CLIENT

PROJECT

248 Midland Road
Barnsley
S71 4DN

TITLE

Existing Plans & Elevations

STATUS

Planning

DATE

15.10.19

SCALE

1:50@A1

DRAWN BY

REVIEWED BY

M N Ali

DRAWING NUMBER

S/04/P02B