

PERMANENT BRIDGE 1 LOCATION PLAN




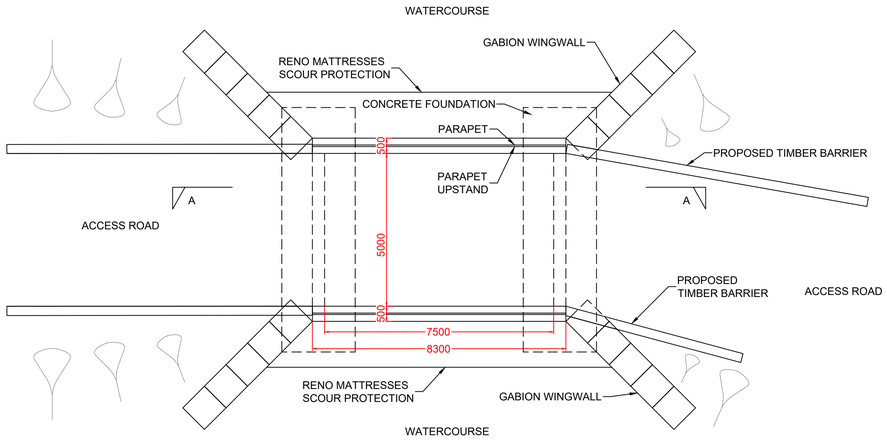

PLAN
SCALE 1:100

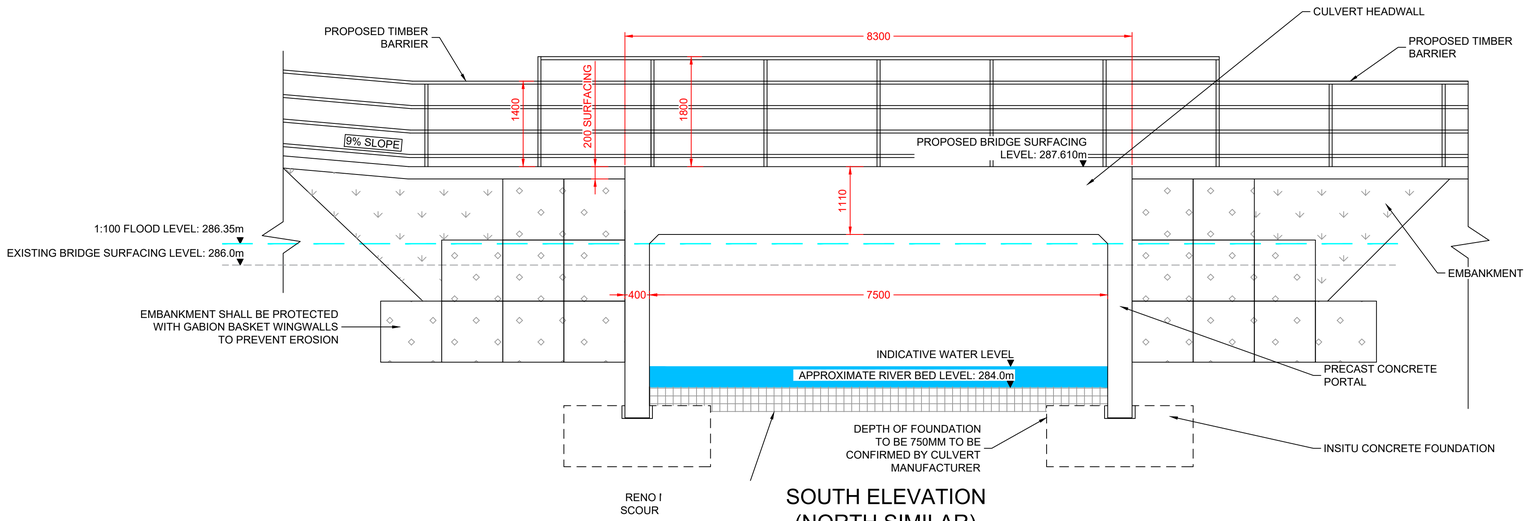

SOUTH ELEVATION
(NORTH SIMILAR)
SCALE 1:50

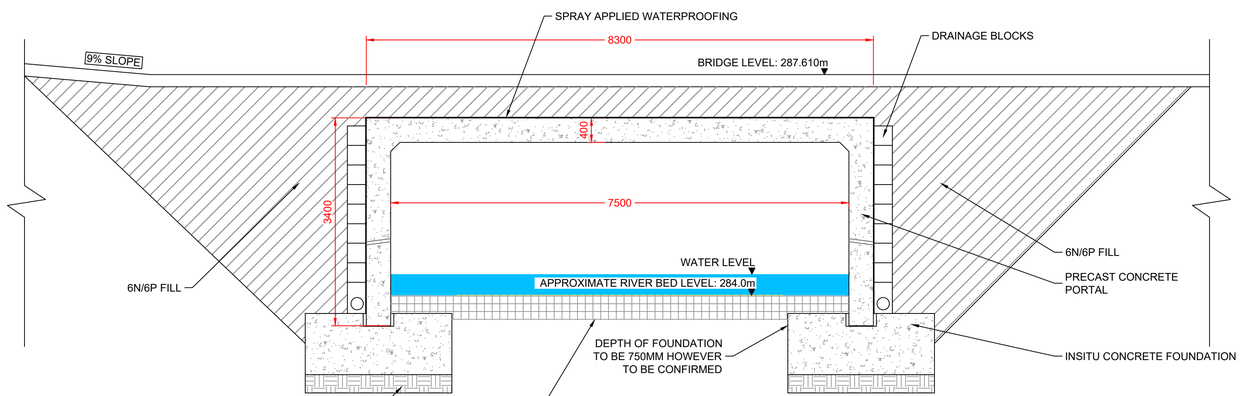


SECTION A - A
SCALE 1:50

REPRODUCED FROM ORDNANCE SURVEY MAPS, BY
PERMISSION OF THE ORDNANCE SURVEY ON BEHALF OF THE
CONTROLLER OF HER MAJESTY'S STATIONERY OFFICE.
© CROWN COPYRIGHT ORDNANCE SURVEY.
OS LICENCE NO. 100048471.

NOTES

1. THIS DRAWING IS FOR DISCUSSION ONLY.
2. TEMPORARY WORKS, SUCH AS SHEET PILING, MAYBE REQUIRED FOR INSTALLATION OF GRANULAR FILL. TO BE DETERMINED DURING DETAILED DESIGN.
3. ALL DIMENSIONS ARE IN MILLIMETERS UNLESS NOTED OTHERWISE.
4. ALL LEVELS ARE IN METRES AND ARE ABOVE ORDNANCE DATUM UNLESS NOTED OTHERWISE.
5. NO SERVICE INFORMATION IS CURRENTLY SHOWN.

LOCATION PLAN

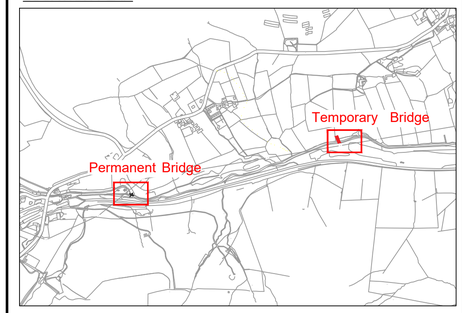

P6	MODIFIED IN LINE WITH NG COMMENTS	MAC	CN	CN	30/05/19
P5	BRIDGE WIDTH REDUCED	ST	BH	RR	14/05/18
P4	BRIDGE REPLACED WITH PRECAST CONCRETE PORTAL	DR	RR	RR	07/12/17
P3	NOTE ABOUT TEMPORARY WORKS ADDED	PH	RR	RR	29/09/17
P2	BRIDGE ABUTMENTS AMENDED	PH	RR	RR	27/09/17
P1	FIRST ISSUE	PH	RR	RR	21/09/17
	Description	Cre'd	Chk'd	App'd	Date

nationalgrid

Master Scheme No:	Sub-Scheme No:	Site:
33492	–	400KV OHL

Scheme Name: VISUAL IMPACT PROVISION – WORK PACKAGE 1
PEAK DISTRICT NATIONAL PARK

Document Title:

PERMANENT BRIDGE 1 INDICATIVE DESIGN

Created by:	Date:	Checked by:	Date:	Approved by:	Date:
P.HADJINIKODIMOU	21/09/17	R.RAVEENDRAN	21/09/17	R.RAVEENDRAN	21/09/17

Development Eng:	Document Type:	Scale:	Format:	Sheet(s):	Rev:
D.SPURR	2D DRAWING	VARIES	A1	1 OF 1	P6

National Grid Document Number:

PDD–33492–LAY–057

FEED Document Number: