


**EXISTING REAR EXTENSION**
SCALE 1:100

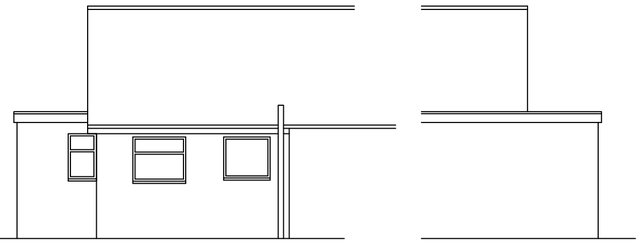


**EXISTING SIDE EXTENSION**
SCALE 1:100




**EXISTING SIDE EXTENSION**
SCALE 1:100




**EXISTING FRONT EXTENSION**
SCALE 1:100

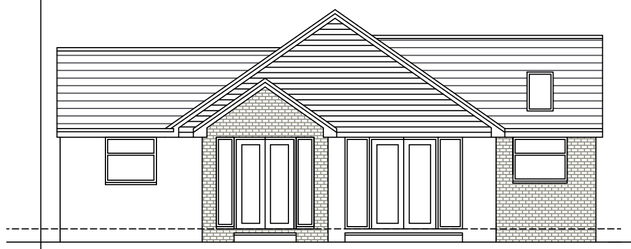

**PROPOSED REAR EXTENSION**
SCALE 1:100

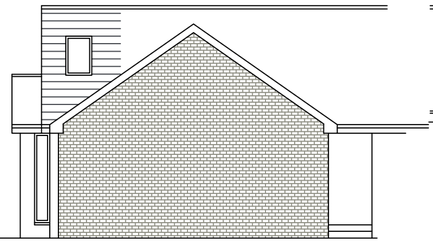


**PROPOSED SIDE EXTENSION**
SCALE 1:100

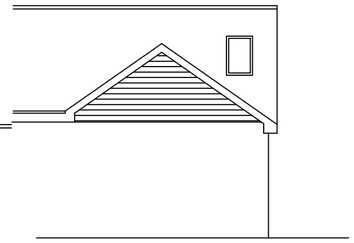


**PROPOSED SIDE EXTENSION**
SCALE 1:100





**SITE PLAN**
SCALE 1:500

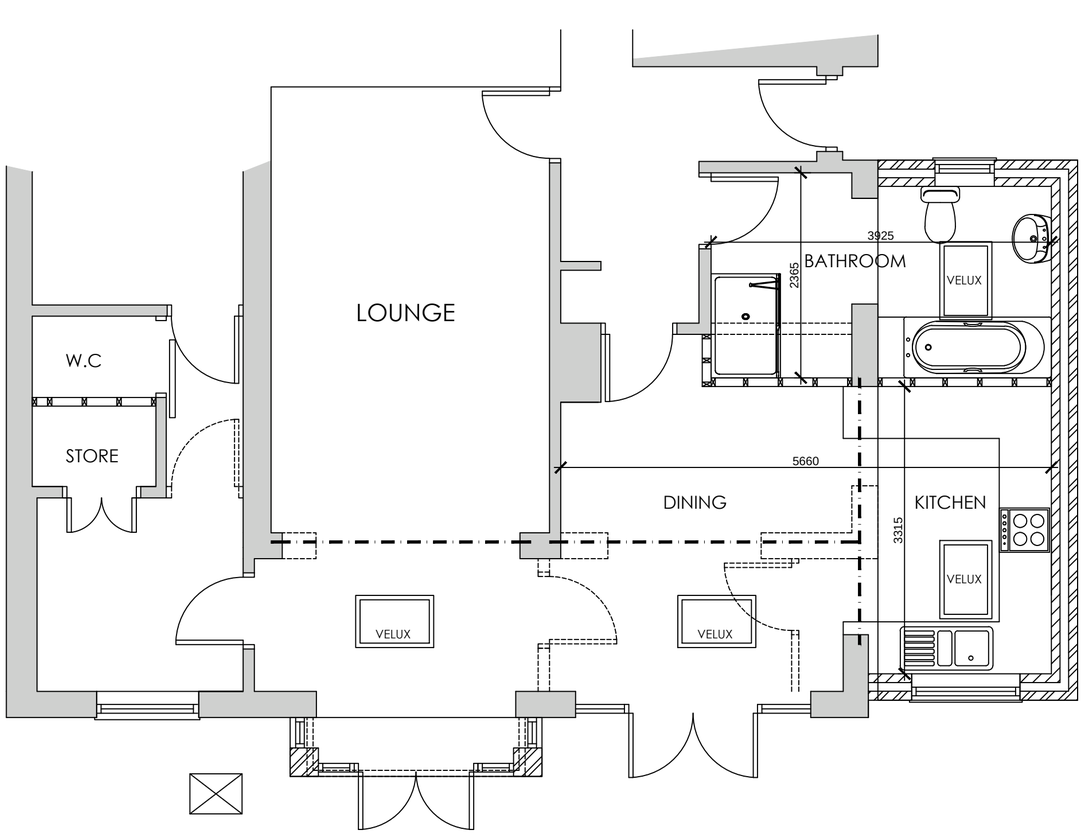



**PROPOSED FLOOR PLAN**
SCALE 1:50

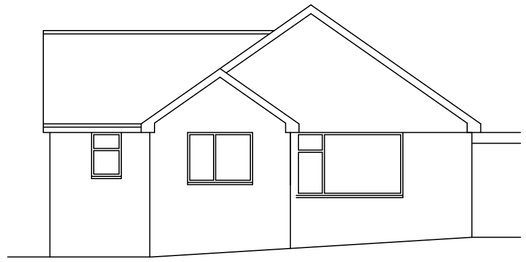

**PROPOSED FRONT EXTENSION**
SCALE 1:100

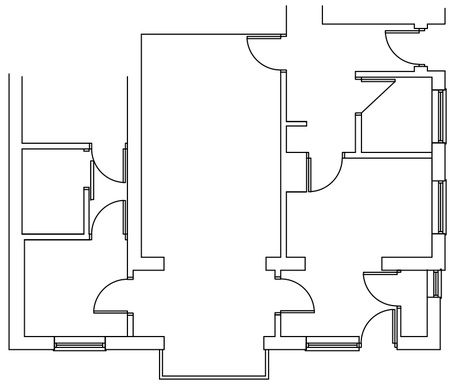

**EXISTING FLOOR PLAN**
SCALE 1:100

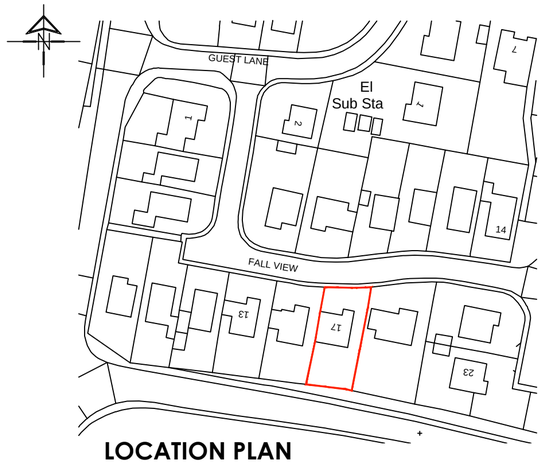


**LOCATION PLAN**
SCALE 1:1250

White Agus PARTNERSHIP
8 MORSTON BUSINESS PARK, WHALEY ROAD, BARUGH GREEN, BARNSLEY. S75 1HQ
Phone: 01226 208482
Fax: 01226 283030
Email: info@whiteaguspartnership.co.uk
Web: www.whiteaguspartnership.co.uk
ARCHITECTURAL SERVICES AND SURVEYORS

Project.
PROPOSED EXTENSION & ALTERATIONS
17 FALL VIEW, SILKSTONE
BARNSLEY S75 1LG

Client.
MR & MRS J. WOFFENDEN

Drawing Title.
PLANS AND ELEVATIONS

Date. SEPT 2014
Scale. 1:50 & 1:100 @ A2
Ref. 14-070
Dwg. No. 01
Rev. D

| Date | Suffix | Description | Date | Suffix | Description |
|---|---|---|---|---|---|
| 07/10/2014 | A | REVISED TO CLIENTS REQUIREMENTS | | | |
| 10/10/2014 | B | REVISED TO CLIENTS REQUIREMENTS | | | |
| 04/11/2014 | C | LOCATION AND SITE PLAN ADDED | | | |
| 10-11-14 | D | FRONT ELEVATIONS ADDED | | | |