


FRONT ELEVATION
SCALE 1:100



SIDE ELEVATION
SCALE 1:100

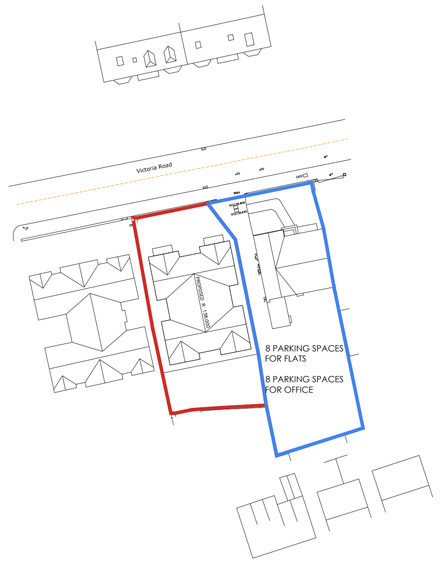


LOCATION PLAN
SCALE 1:500



REAR ELEVATION
SCALE 1:100



SIDE ELEVATION
SCALE 1:100

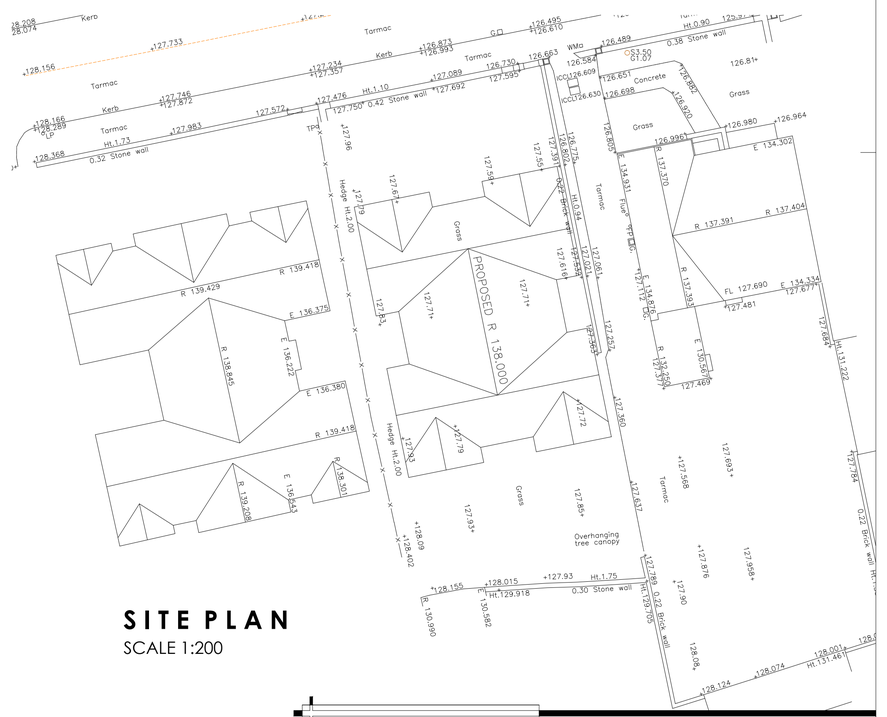

SITE PLAN
SCALE 1:200

White Agus PARTNERSHIP
8 MORSTON BUSINESS PARK, WHALEY ROAD, BARUGH GREEN, BARNSLEY. S75 1HQ
Phone: 01226 208482
Fax: 01226 283030
Email: info@whiteaguspartnership.co.uk
Web: www.whiteaguspartnership.co.uk
ARCHITECTURAL SERVICES AND SURVEYORS

Project. LAND ADJ 34 VICTORIA ROAD BARNSLEY, S70 2BU	Client. MR A.SELBY
Drawing Title. ELEVATIONS	Date. AUGUST 2017 / Scale. 1:50 @ A1
	Ref. 17-089 / Dwg. No. 03 / Rev.

Date	Suffix	Description	Date	Suffix	Description