
1) This drawing and the design and details depicted thereon are the copyright of Peter Dimberline Chartered Architect.
2) All dimensions on this drawing are to be checked by the Contractor and any discrepancies are to be reported to the Architect.
3) Do not scale critical dimensions off this drawing.
4) Contractor to ensure that all Health & Safety requirements (CDM Regulations) in relation to this project will be complied with.

External material specification

walls Delph, flat faced re-claimed York stone
roofs Re-constituted slates in either natural stone or natural slate (Westmorland) effect
windows Cream coloured pvcu double glazed units

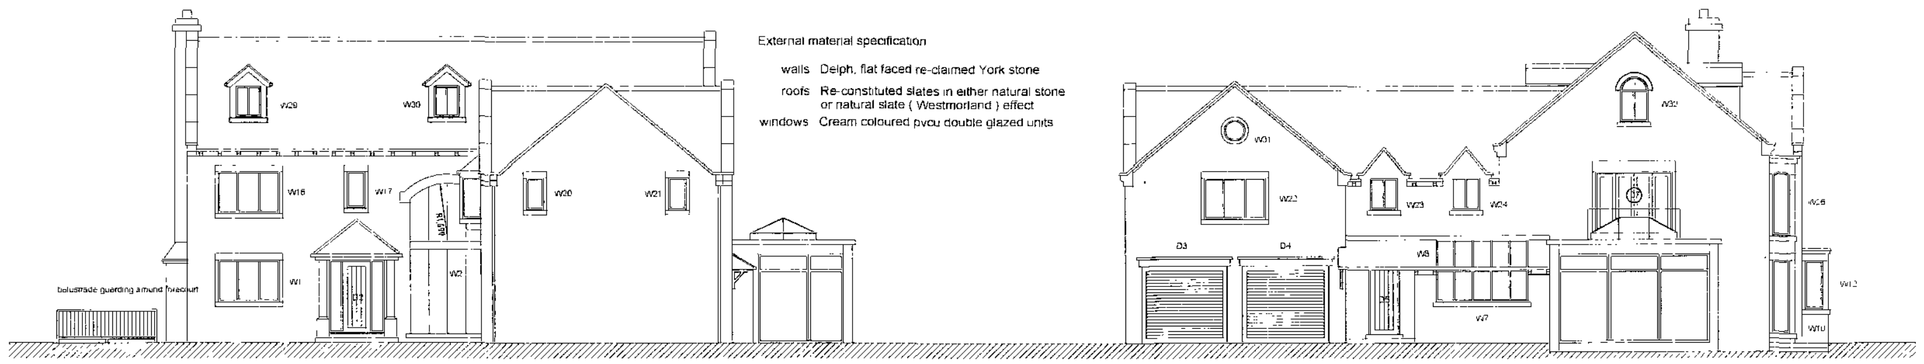


east elevation

north elevation



west elevation

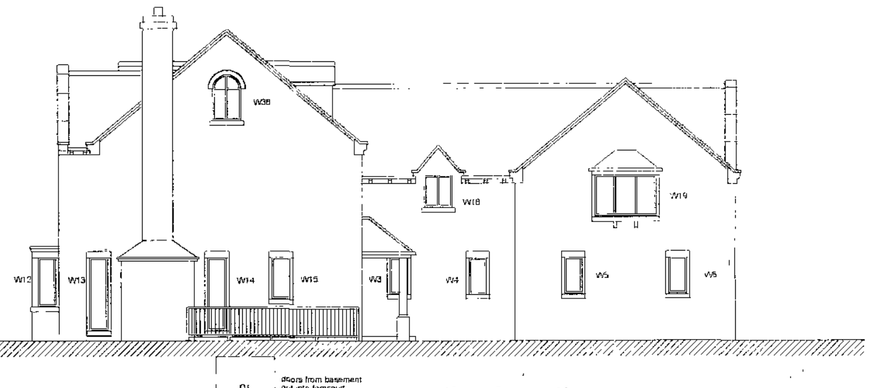

south elevation

CORPORATE SERVICES
15 JAN 2013
Received by
ORIGINAL COPY

A) Minor adjustment to roof details and the addition of roof void windows

REVISIONS

PETER DIMBERLINE Dip Arch, RIBA
CHARTERED ARCHITECT

2 TIPSEY COURT, STAINCROSS
BARNSLEY, S75 6FZ

tel/fax (01226) 390947
email: pdimberline@tiscali.co.uk

CLIENT
Mr and Mrs Cook

PROJECT
Proposed detached dwelling and garage building

LOCATION
Site off Norcroft Lane Cawthorne

DRAWING
Proposed dwelling elevations

SCALES 1:100 DATE Apr' 12

DRWG No. 2011/01/11 DRAWN BY PD

REV. A