


□ Mast

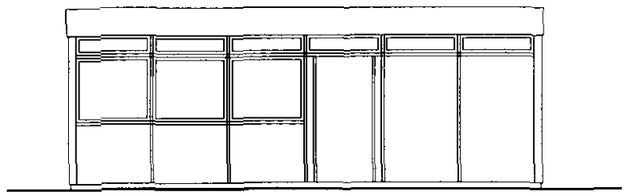


South Elevation

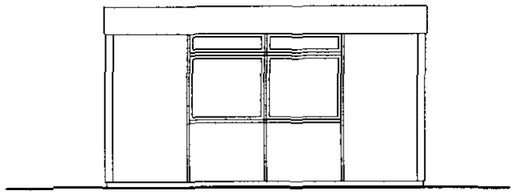


West Elevation

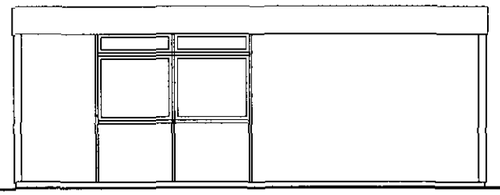

North Elevation

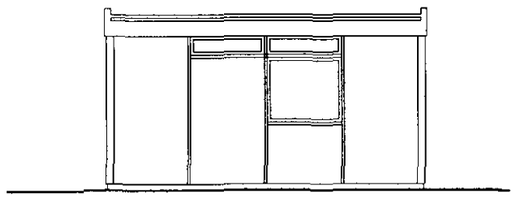

East Elevation

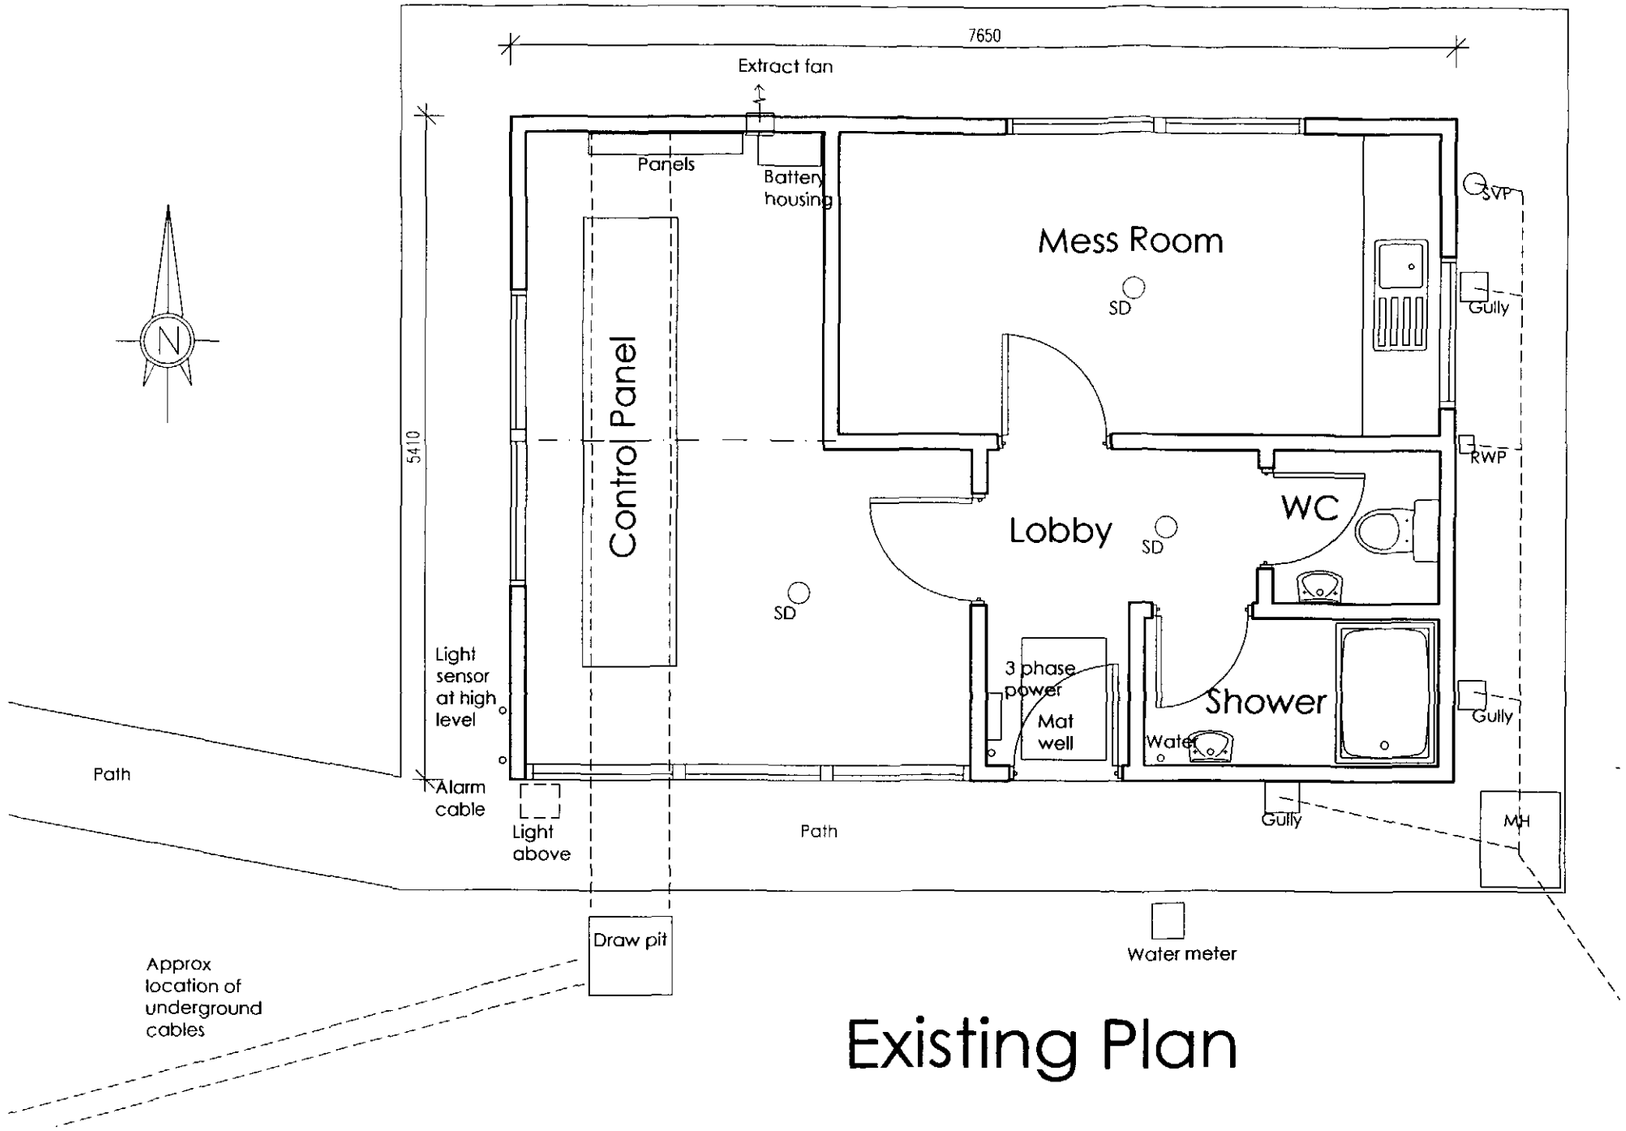

Existing Plan


HOOLEY TRATT PARTNERSHIP ARCHITECTURAL SERVICES

31 Sunningdale Mount
Sheffield S11 9HA
Tel. 0845 6800018
Mob. 07963 449844


Control Building for the Oil and Pipeline Agency, Blackmoor PSD

Existing Control Building


Scale: 1:50/100@ A3 | Date: Dec 2010 | 300/01

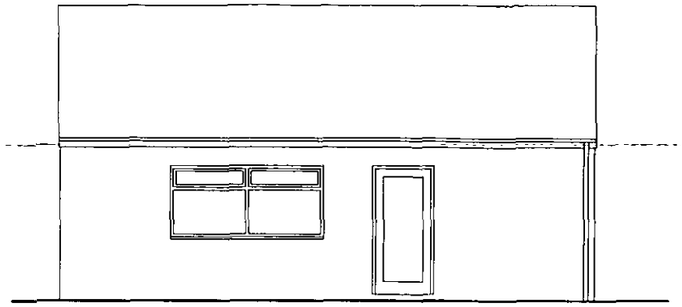


South Elevation

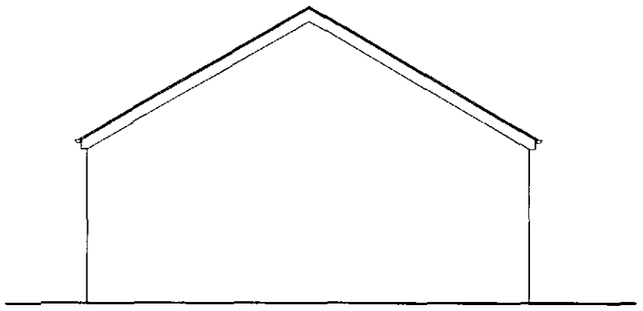


West Elevation

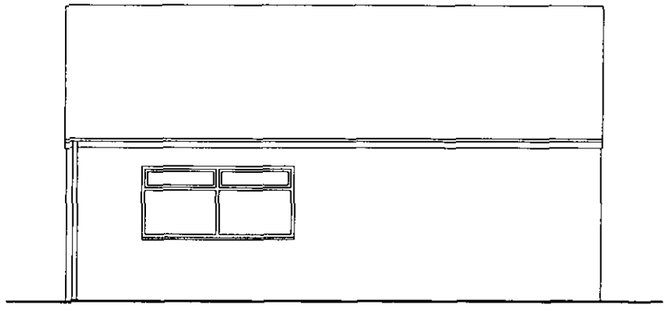

North Elevation

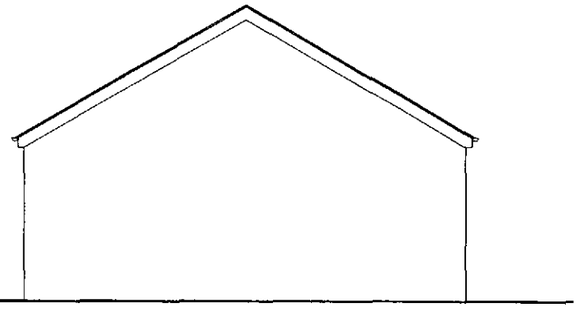

East Elevation

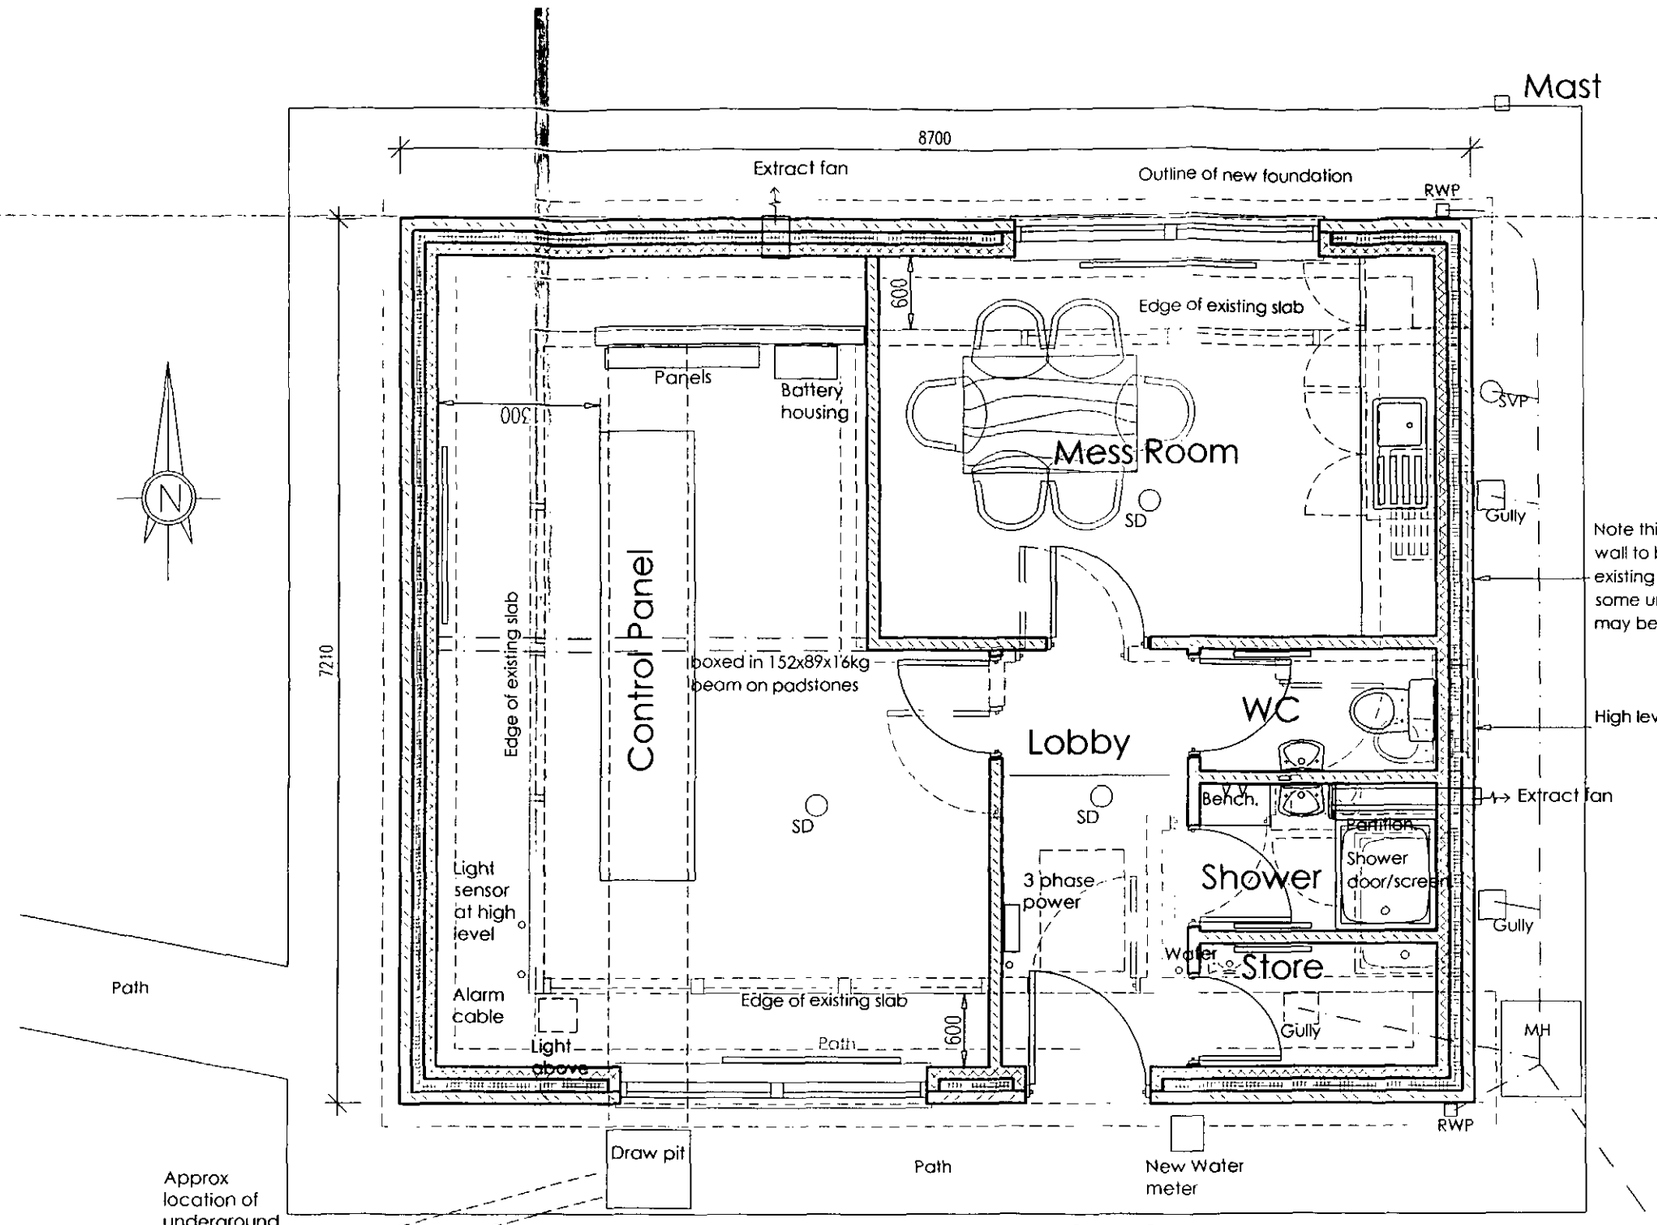


Proposed Plan

PROPOSED MATERIALS:
Brick walls
Marley slate roof
Upvc windows
Aluminium door

HOOLEY TRATT PARTNERSHIP ARCHITECTURAL SERVICES

31 Sunningdale Mount
Sheffield S11 9HA
Tel. 0845 6800018
Mob. 07963 449844

Control Building for the Oil and Pipeline Agency, Blackmoor PSD		
Proposed Control Building		
Scale: 1:50/100@ A3	Date: Dec 2010	300/02

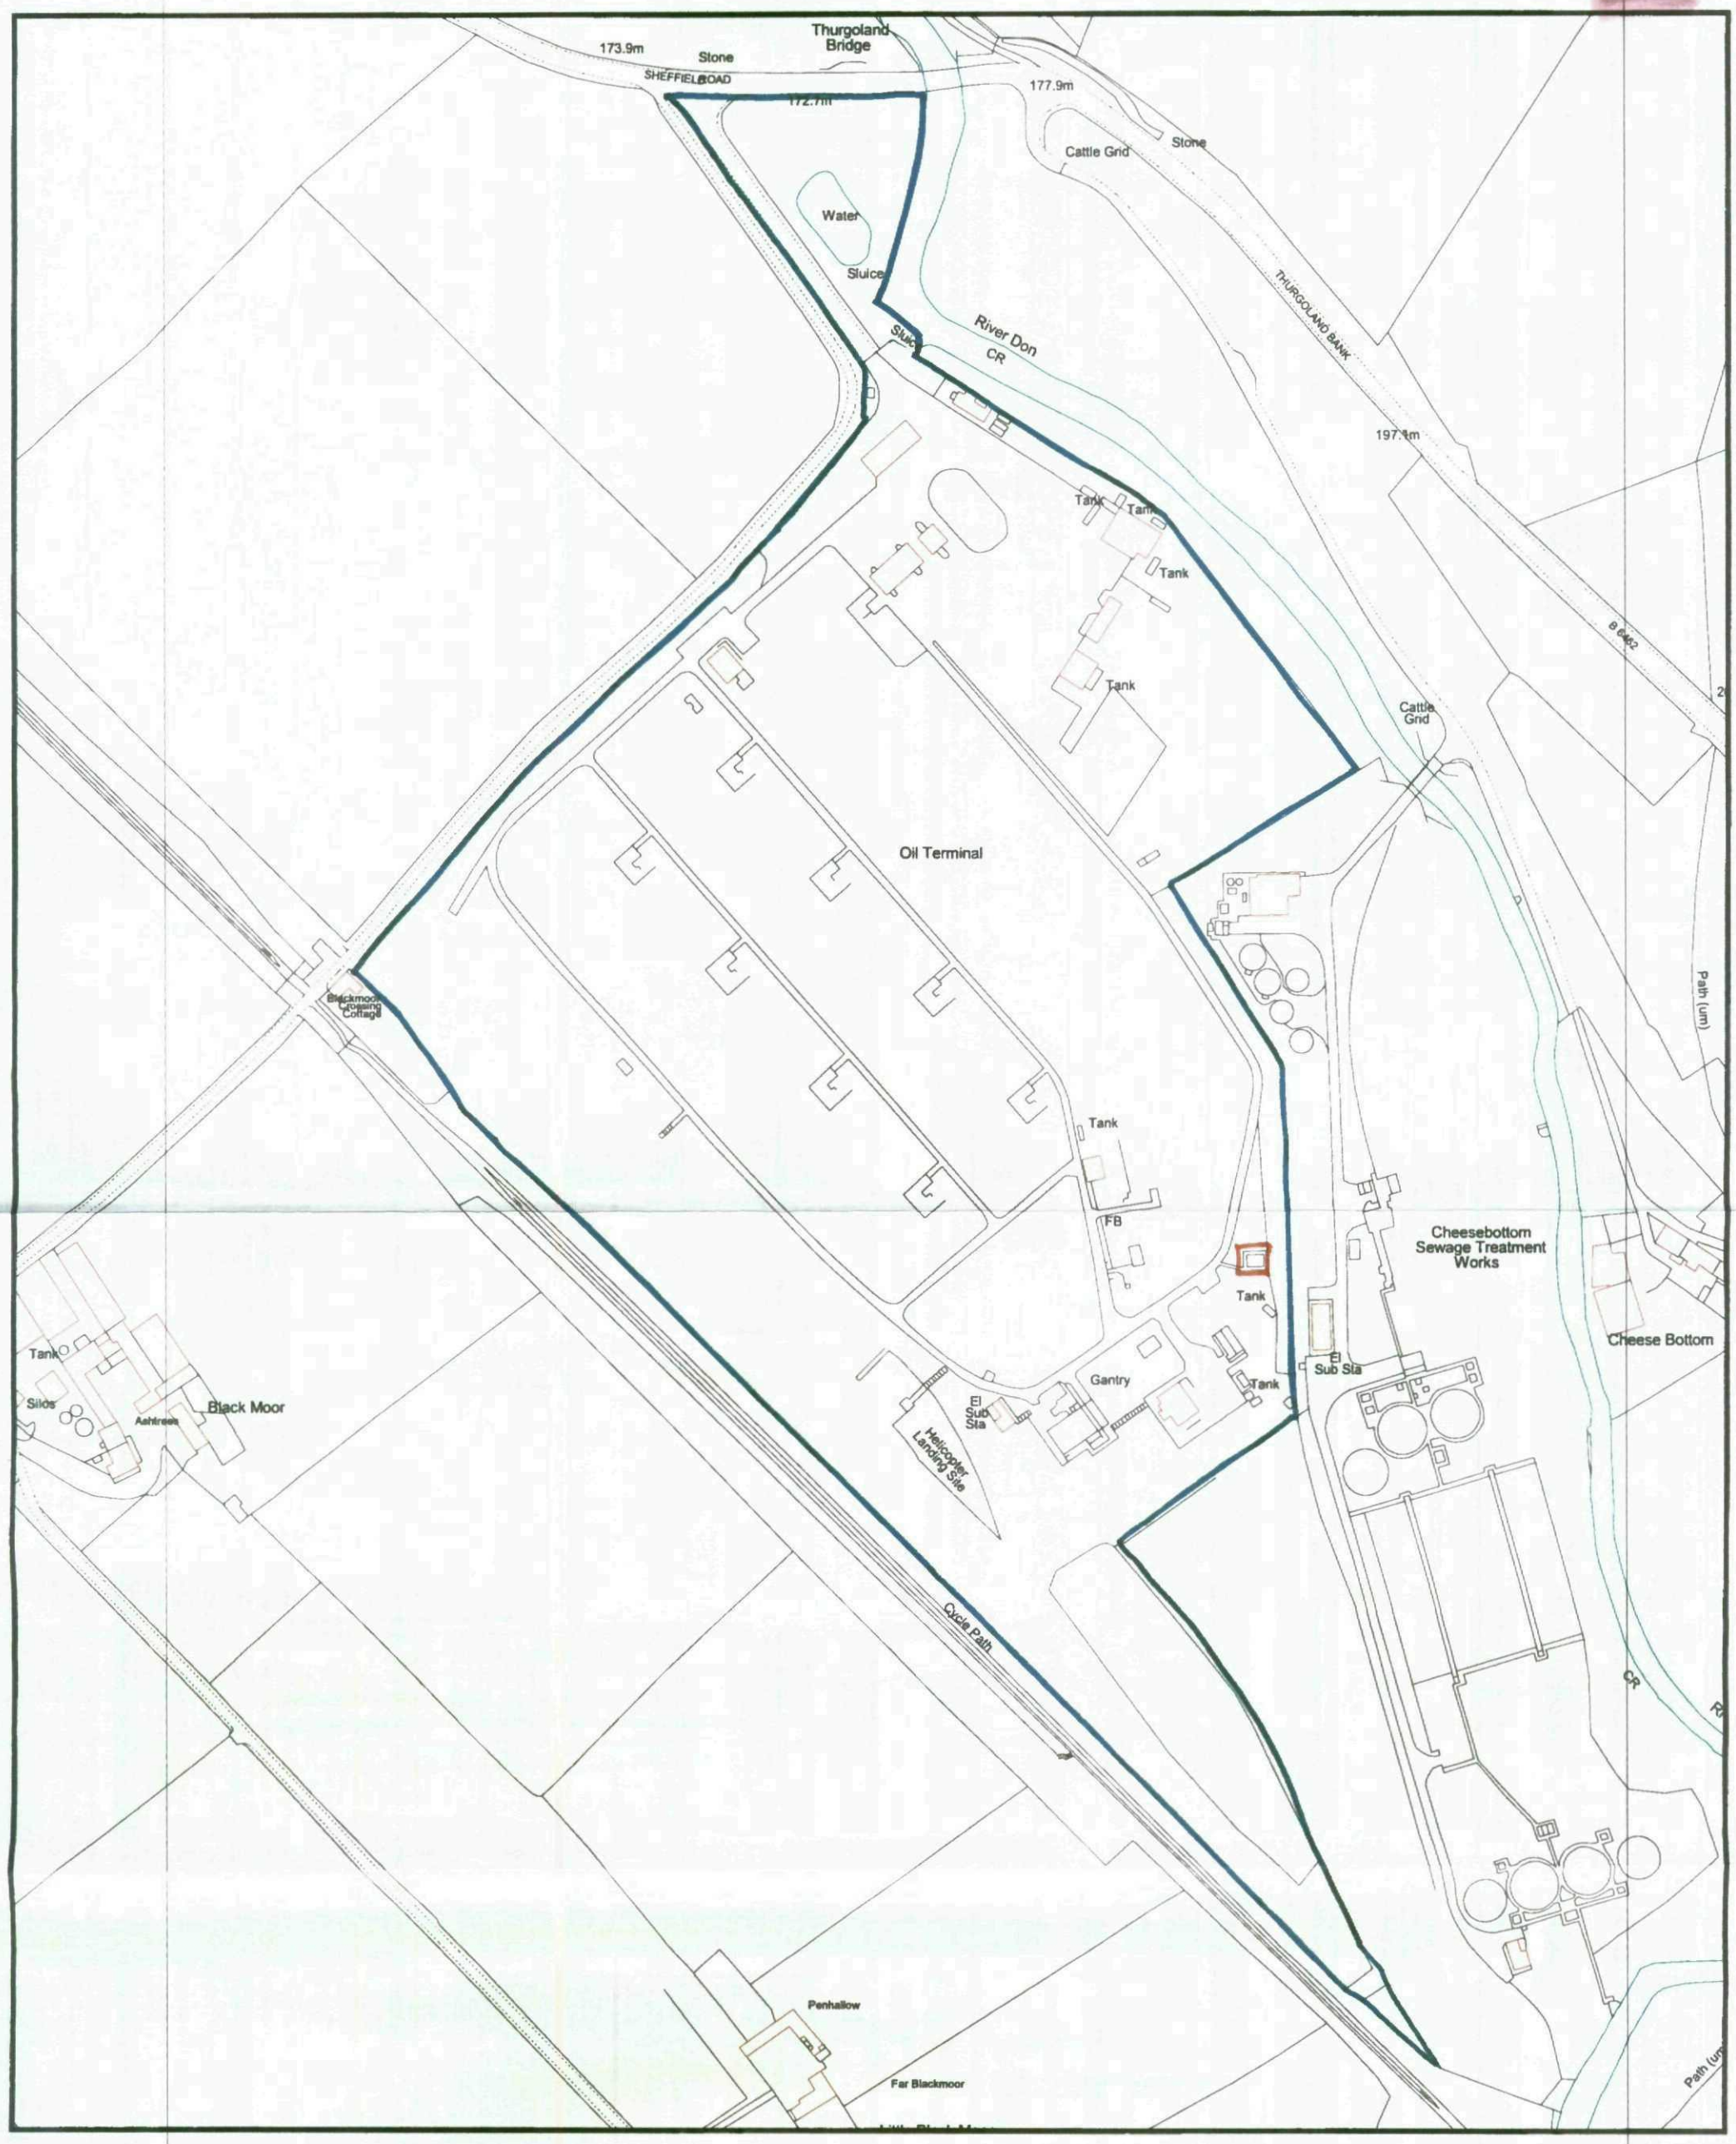

N

Reproduced from Ordnance Survey maps with the sanction of the Controller of HM Stationery Office Reference No. EP755672 Crown Copyright reserved

"This plan must not be copied or reproduced without prior written consent from the office of origin."

GPSS LOCATION PLAN
BLACKMOOR PSD

DATE: DECEMBER 2010

Scale: 1/2500

FISHER GERMAN
CHARTERED SURVEYORS

Fisher German LLP. The Grange
80 Tamworth Road. Ashby de la Zouch.
Leicestershire. LE65 2BW
Fax: (01530) 413896 and Telephone: (01530) 412821

THIS DRAWING IS PROTECTED BY COPYRIGHT. IT MAY NOT BE REPRODUCED IN ANY FORM OR BY ANY MEANS FOR ANY PURPOSE WITHOUT WRITTEN PERMISSION OF FISHER GERMAN LLP CHARTERED SURVEYORS

FISHER GERMAN LLP IS A LIMITED LIABILITY PARTNERSHIP REGISTERED IN ENGLAND AND WALES. REGISTERED NUMBER: OC317854