


Notes:
All dimensions must be checked on site and not scaled from this drawing.

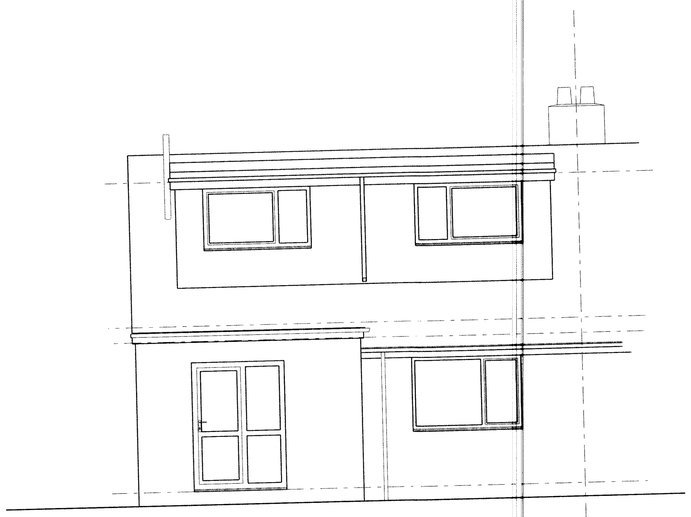


Rear Elevation

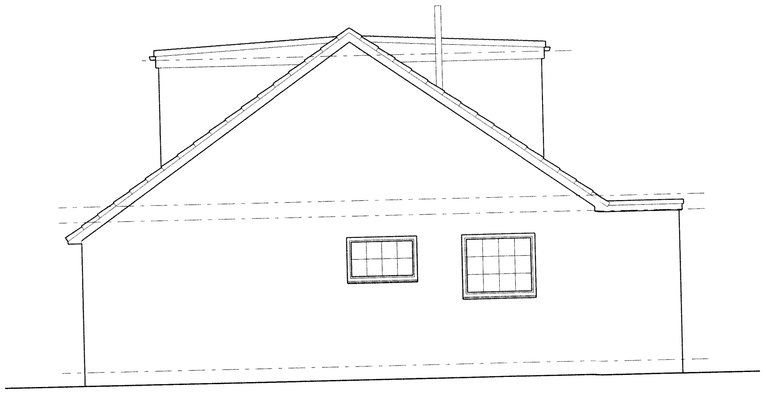


Side Elevation

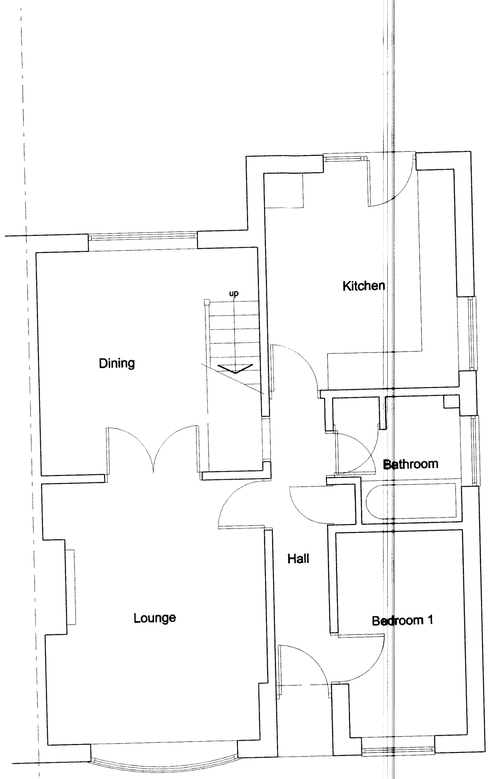

Ground Floor Plan

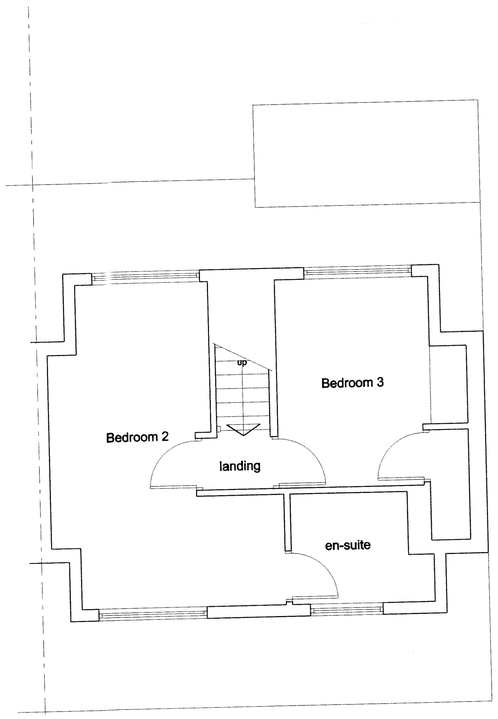

First Floor Plan

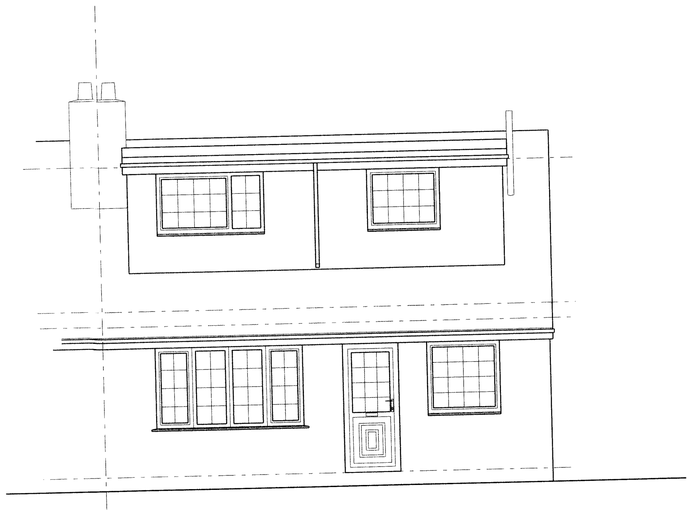

Front Elevation

A

Client
Mr & Mrs Robinson

Job Title
Proposed Alterations
3 Cranford Gardens
Royston
Barnsley

Drawing Title
Existing Plans and Elevations.

Scale 1:50

Date Mar 2012

Drawn by MJH

Drawing No 863-01

Rev.