




PROPOSED FRONT
SCALE 1:100

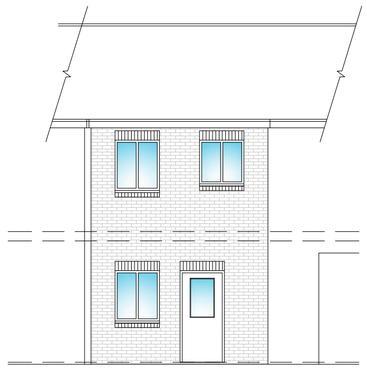


EXISTING FRONT
SCALE 1:100

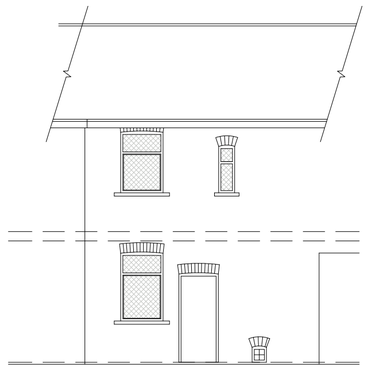


SITE PLAN
SCALE 1:500

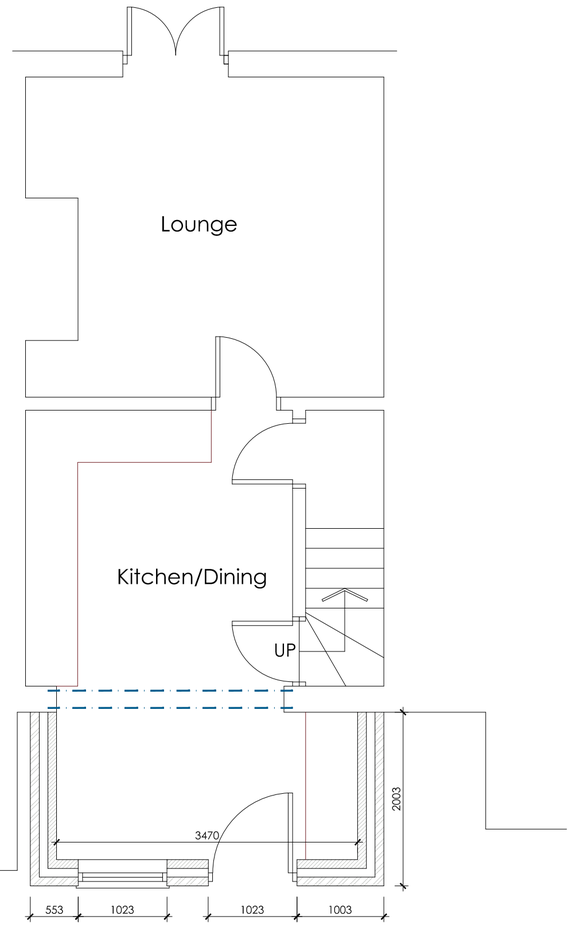

PROPOSED GROUND FLOOR PLAN
SCALE 1:50

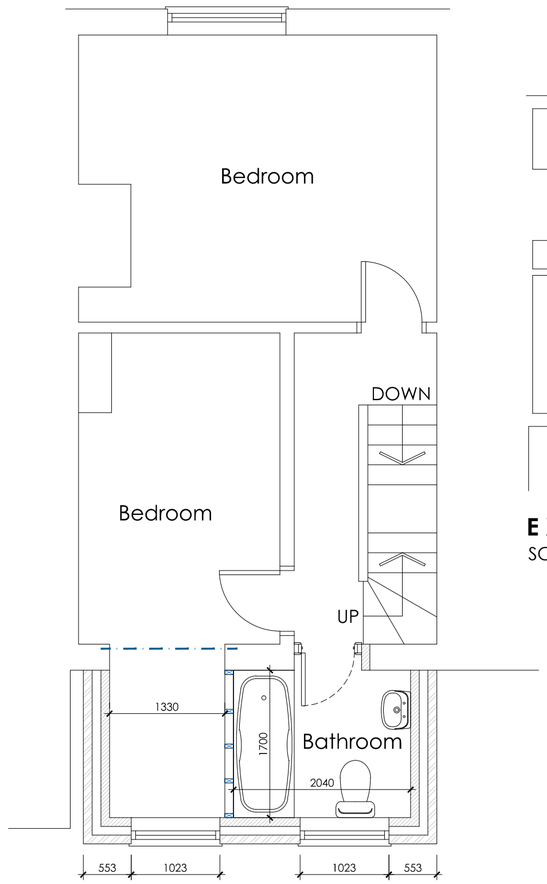

PROPOSED FIRST FLOOR PLAN
SCALE 1:50

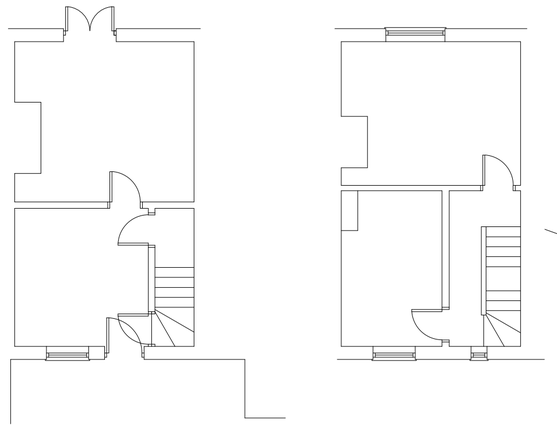

EXISTING FLOOR PLANS
SCALE 1:100



LOCATION PLAN
SCALE 1:1250

White Agus PARTNERSHIP
8 MORSTON BUSINESS PARK,
WHALEY ROAD, BARUGH GREEN,
BARNSLEY.
S75 1HQ
Phone: 01226 208482
Fax: 01226 283030
Email: info@whiteaguspartnership.co.uk
Web: www.whiteaguspartnership.co.uk
ARCHITECTURAL SERVICES AND SURVEYORS

Project.	Client.
PROPOSED EXTENSION AT 8 SCHOLES VIEW, HOYLAND BARNSLEY, S74 9BA	MR & MRS MOTTRAM
Drawing Title. PLANS & ELEVATIONS	Date. MARCH 2017 / Scale. 1:50 @A2 Ref. 16–182 / Dwg. No. 01 / Rev. A

Date	Suffix	Description	Date	Suffix	Description
03/04/2017	A	REVISED TO CLIENTS REQUIREMENTS			