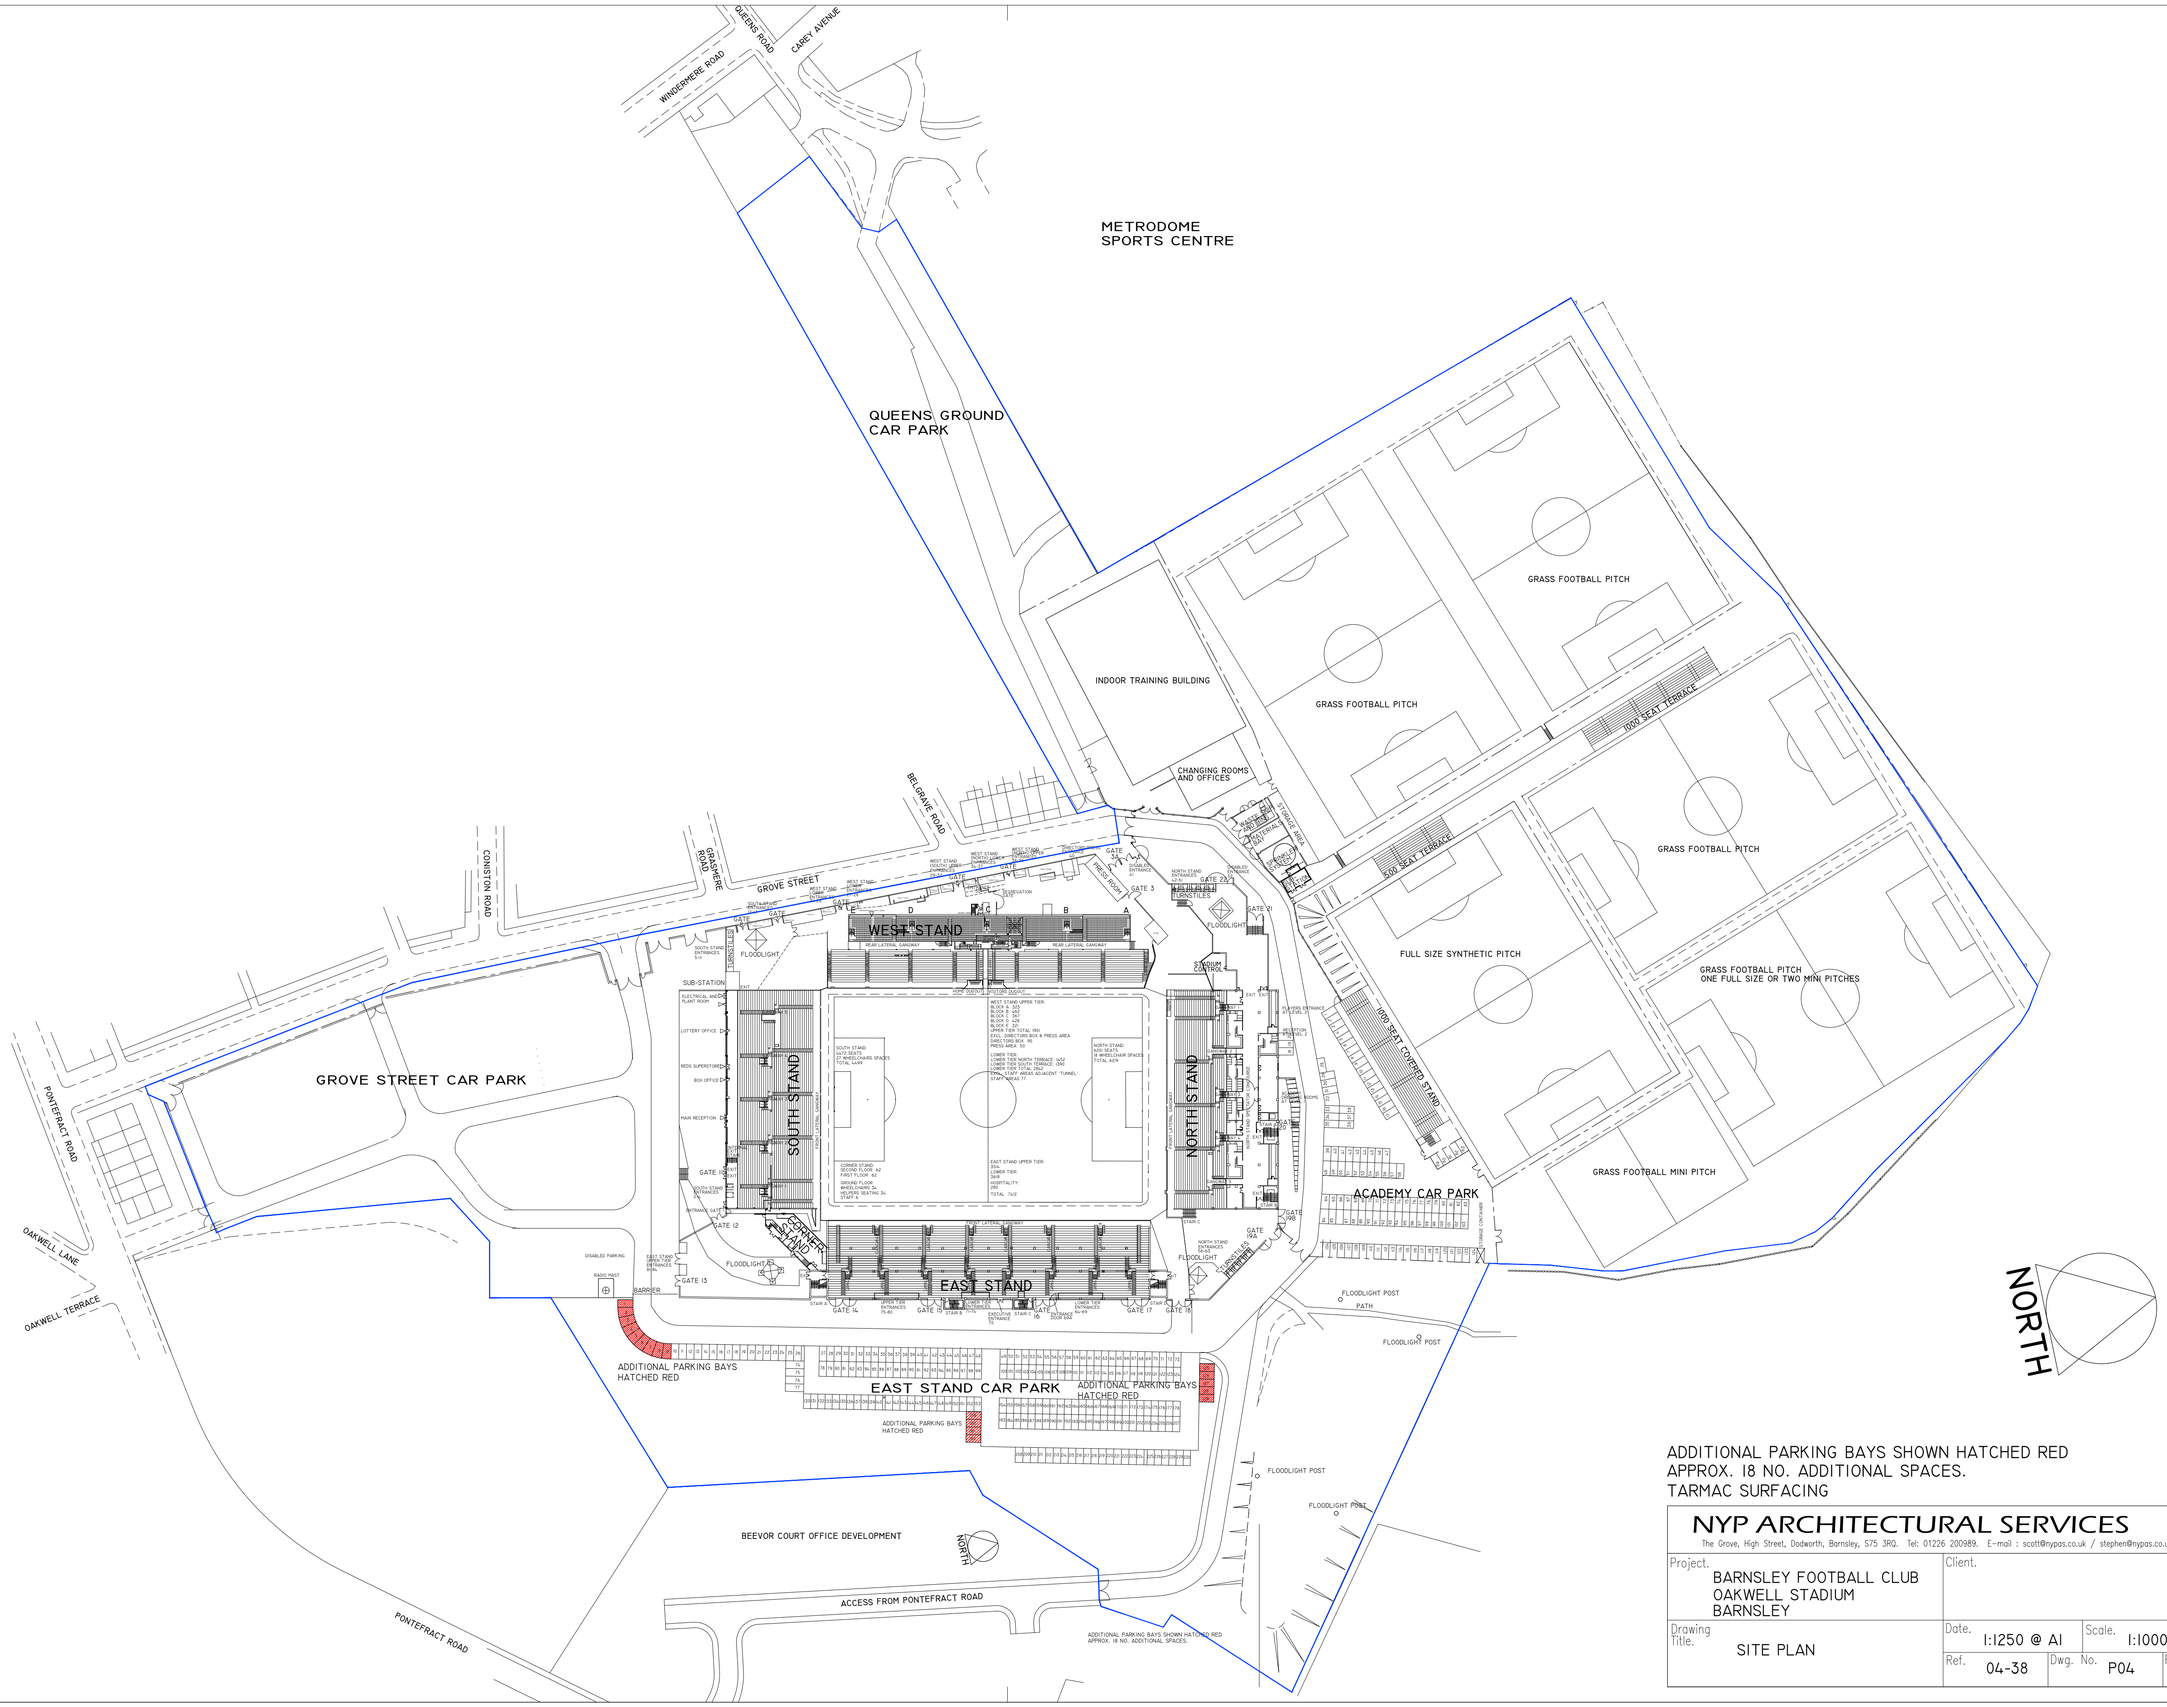



ADDITIONAL PARKING BAYS SHOWN HATCHED RED
APPROX. 18 NO. ADDITIONAL SPACES.
TARMAC SURFACING


NYP ARCHITECTURAL SERVICES
The Grove, High Street, Dodworth, Barnsley, S75 3RQ. Tel: 01226 200989. E-mail : scott@nypas.co.uk / stephen@nypas.co.uk


| | | | |
|---|---|---|---|
| Project. BARNSLEY FOOTBALL CLUB<br>OAKWELL STADIUM<br>BARNSLEY | Client. | | |
| Drawing Title. SITE PLAN | Date. 1:1250 @ A1 | Scale. 1:1000 @ A1 | |
| | Ref. 04-38 | Dwg. No. P04 | Rev. |

SHEET SIZE A1