
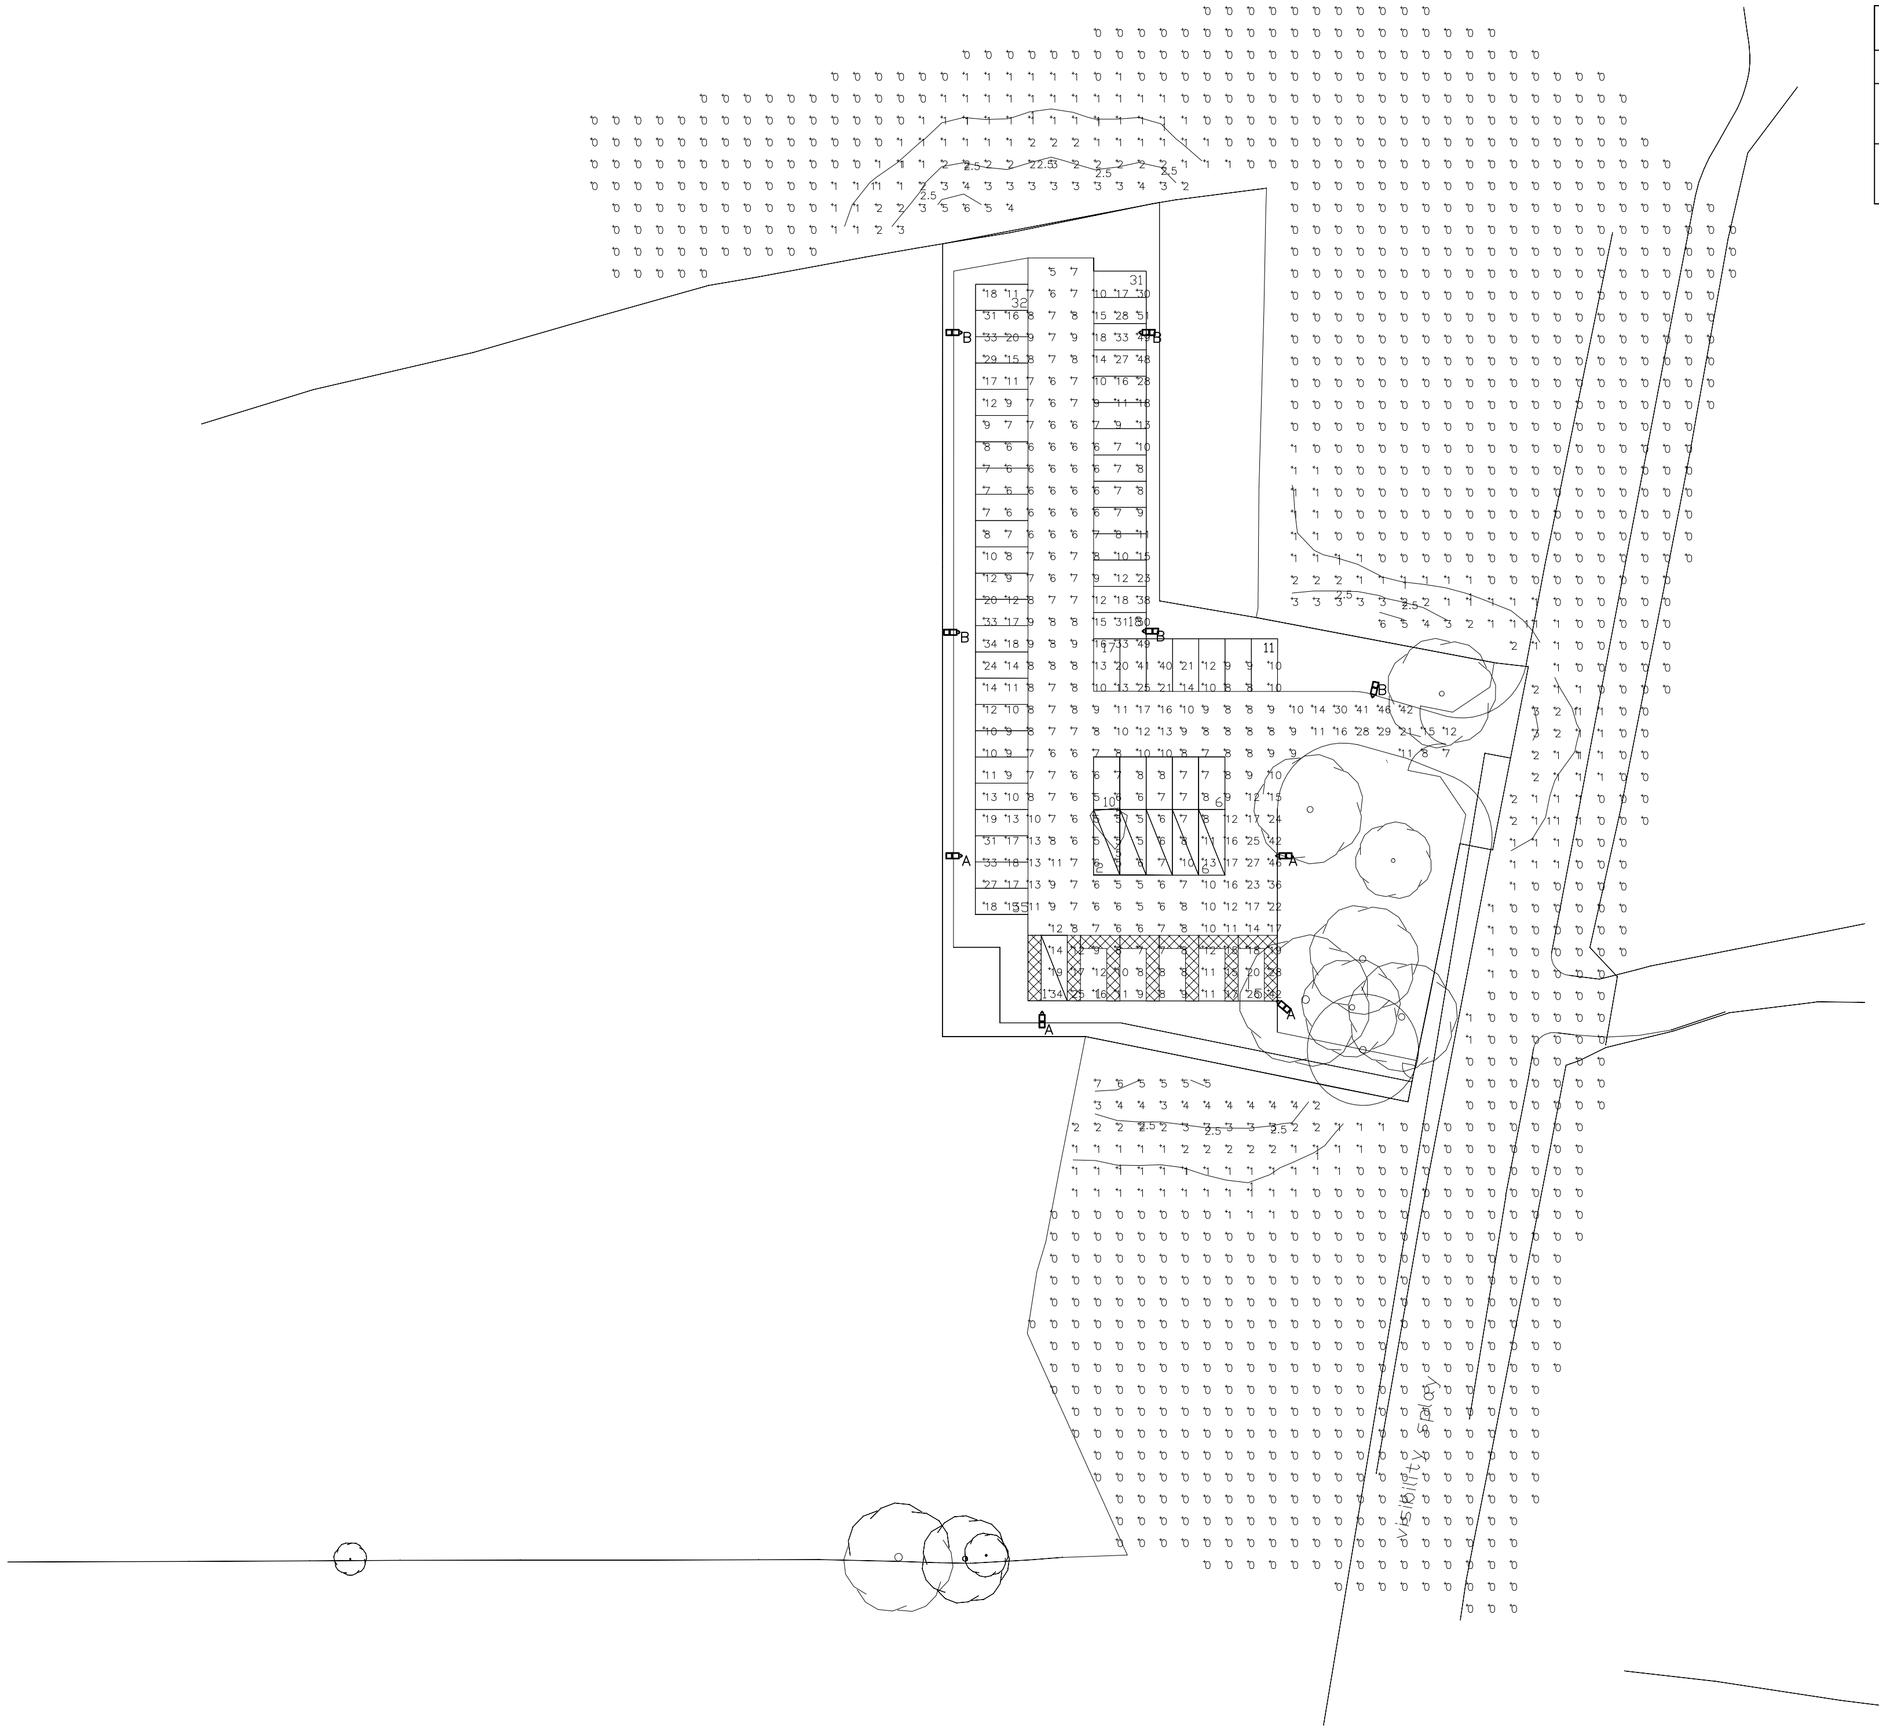


Plan View
Scale 1 : 400

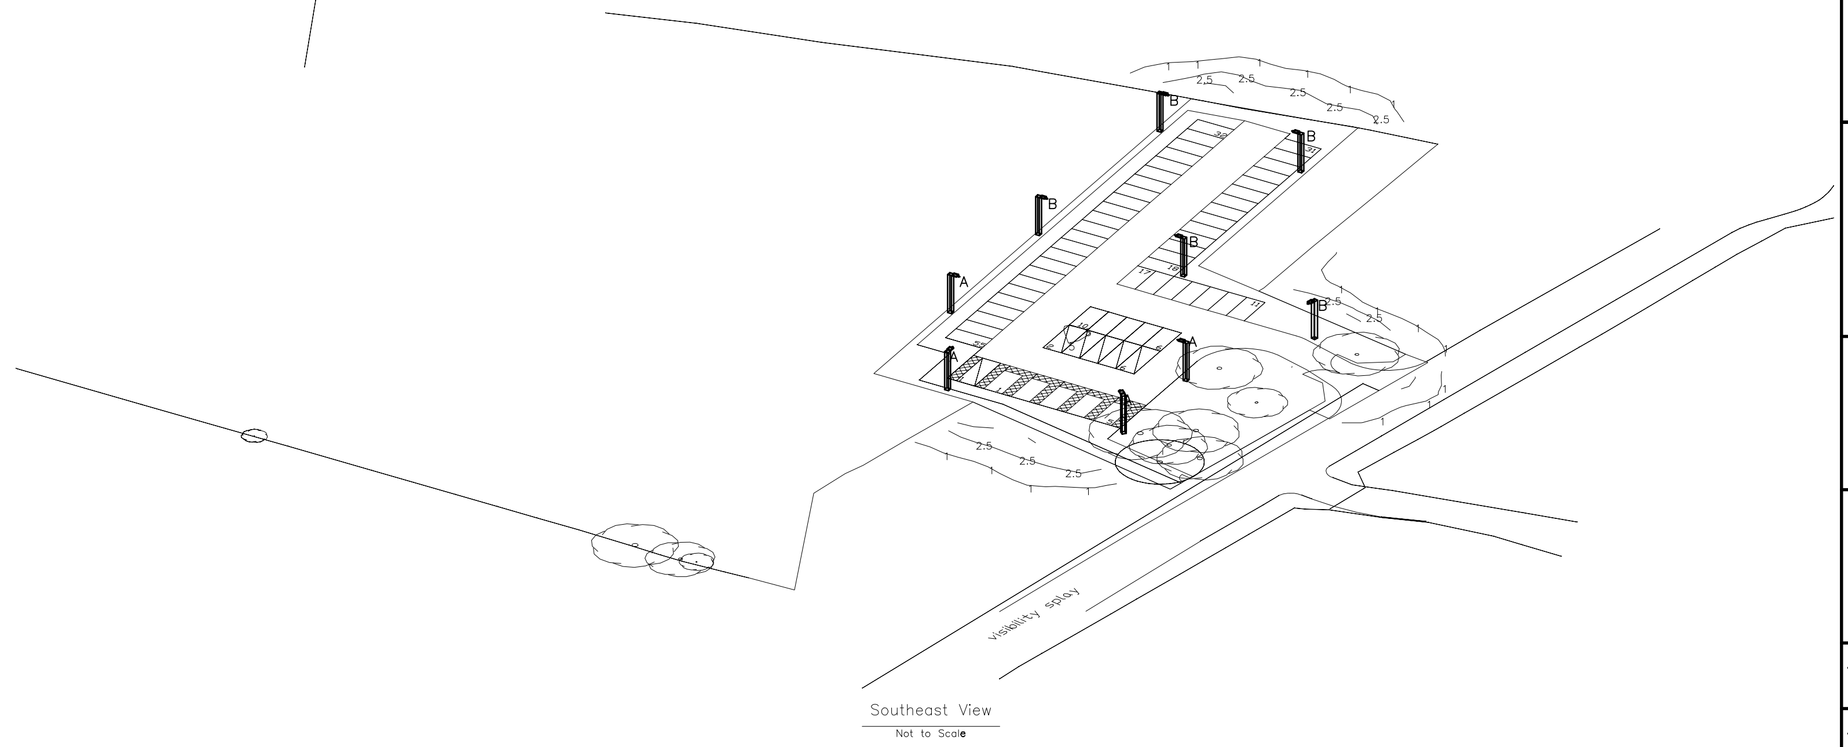

Southeast View
Not to Scale

LUMINAIRE SCHEDULE

Symbol	Label	Qty	Catalog Number	Description	Lamp	Lumens	LLF
	A	4	DPS.100CDMT3.AY	DENVER POLE @ 5 MTRS	100W CLEAR CDM-T 3000K METAL HALIDE (E27)	9000	0.82
	B	5	DPS.100CDMT3.NR	DENVER POLE @ 5 MTRS	100W CLEAR CDM-T 3000K METAL HALIDE (E27)	9000	0.82

STATISTICS

Description	Symbol	Avg	Max	Min	Min/Avg
carpark area	+	13 lux	51 lux	5 lux	0.38
overspill	+	0 lux	7 lux	0 lux	N / A

THIS DRAWING IS THE PROPERTY OF S. I. SEALY AND ASSOCIATES LTD. AND NO INFORMATION CONTAINED HEREON SHALL BE COPIED IN WHOLE OR IN PART, OR PASSED TO ANY OTHER PARTY WITHOUT WRITTEN CONSENT.
COPYRIGHT IS RESERVED. ©

THIS DRAWING SHALL NOT BE SCALED

NOTES

1. LUMINAIRES SHALL BE BY HOLOPHANE
(CONTACT: N. STOKES, TEL: 07764 336804)

2, EXTERNAL LIGHTING SHALL BE DESIGNED TO MINIMISE UPWARD LIGHTING POLLUTIONS

REV	DRAWN	CHKD	DATE	DETAILS
P2	MC		14/12/10	REVISED TO SUIT ARCHITECTS COMMENTS
P1	MC		08/12/10	ORIGINAL ISSUE

BUILDING SERVICES ⊠ CONSULTING ENGINEERS
S.I.SEALY ASSOCIATES LTD
Inwood Court ⊠ Stuart Road ⊠ Bredbury ⊠ Stockport ⊠ SK6 2SR
Tel: 0161 430 2044 ⊠ Fax: 0161 406 0446

CLIENT

BARNSLEY COLLEGE
CHURCH STREET
BARNSLEY
570 ZYW

TEL No. 01226 216 210
FAX No.

PROJECT TITLE

BARNSLEY COLLEGE
NEW CAR PARK

DESCRIPTION

ELECTRICAL ENGINEERING SERVICES
EXTERNAL LIGHTING

SCALE (A1)	DATE	DRAWING No.	REV
1:400	08/12/10	11687/E01	P2
DRAWN BY: MC	PROJECT No.: 11687	MASTER COPY	REVISED

drawing file ref