




PROPOSED FRONT ELEVATION
SCALE 1:100

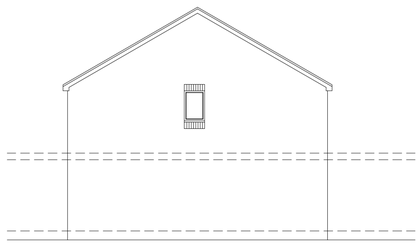


PROPOSED SIDE ELEVATION
SCALE 1:100

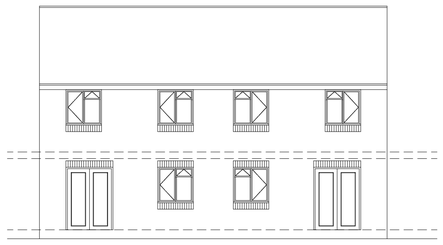


PROPOSED REAR ELEVATION
SCALE 1:100

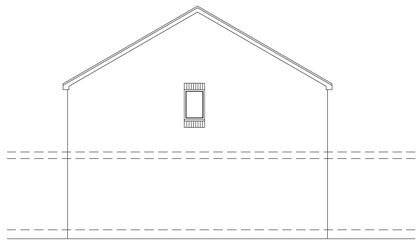


PROPOSED SIDE ELEVATION
SCALE 1:100

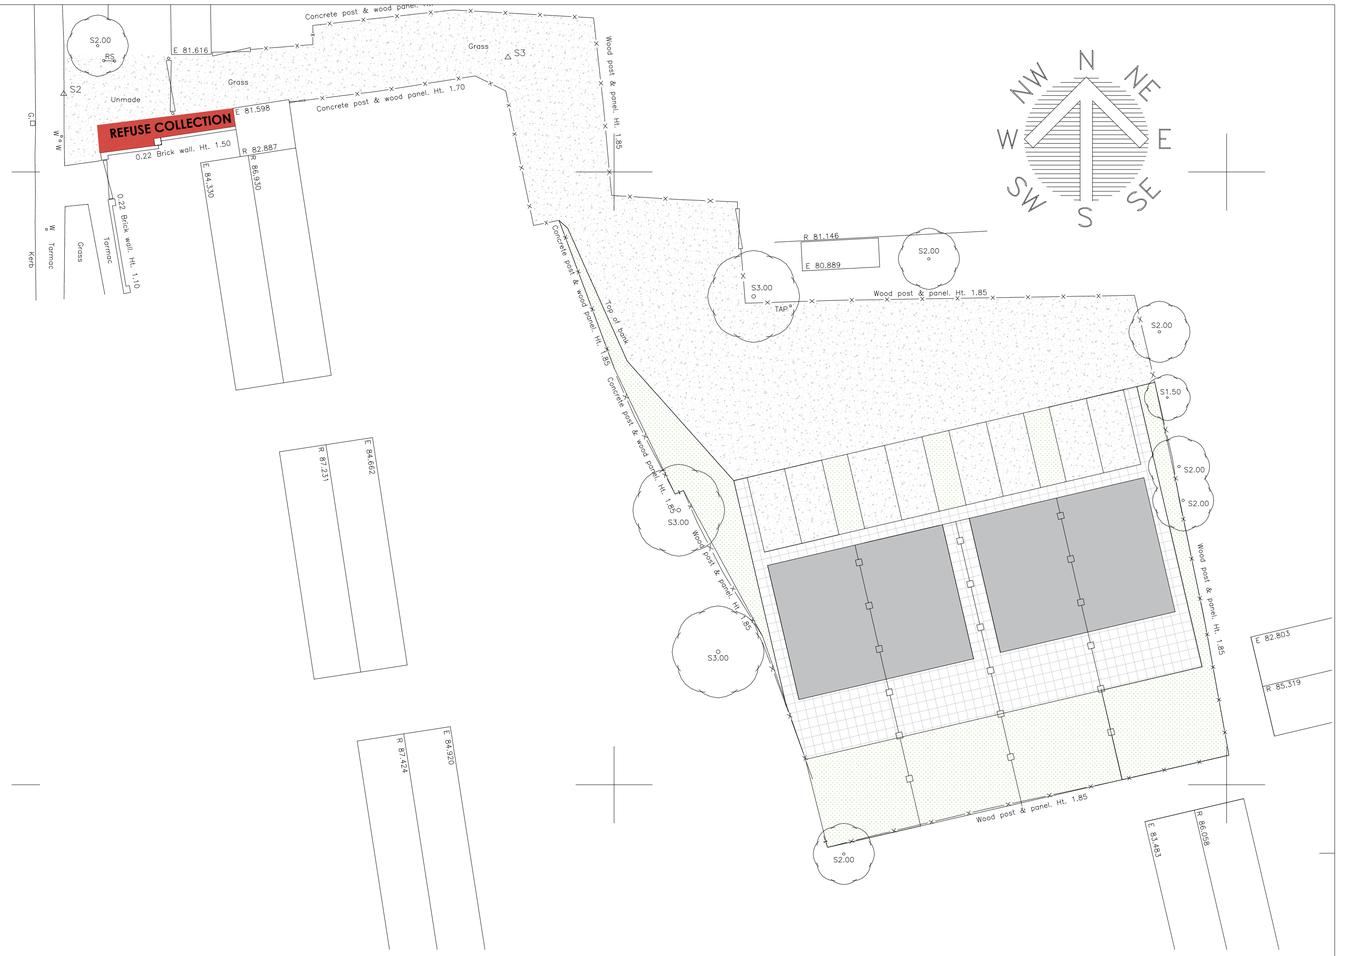

SITE PLAN
SCALE 1:200

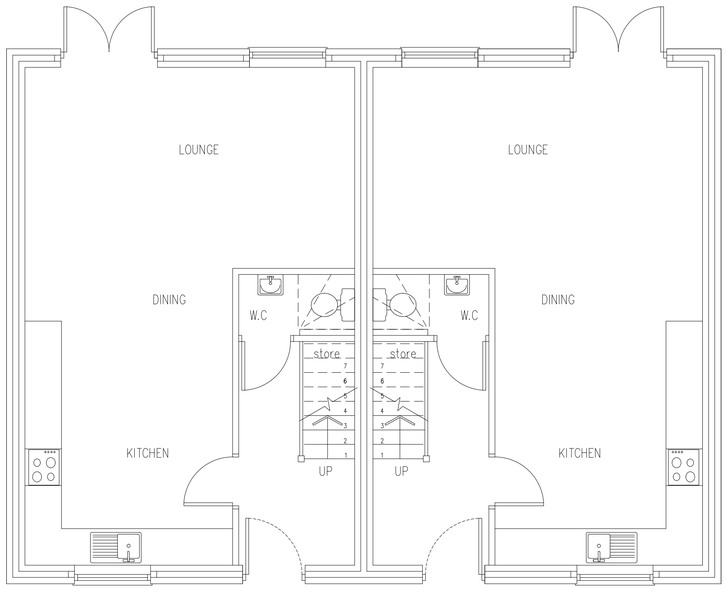

PROPOSED GROUND FLOOR PLAN
SCALE 1:50

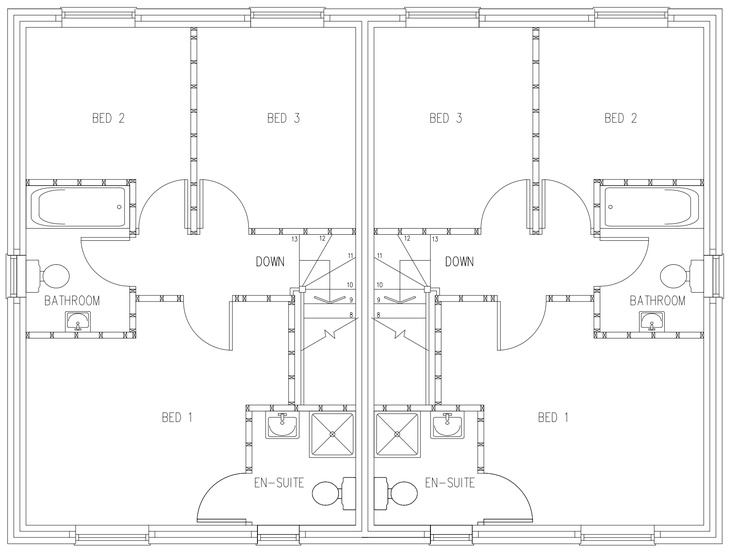

PROPOSED FIRST FLOOR PLAN
SCALE 1:50

White Agus PARTNERSHIP
OFFICE ONE,
34 VICTORIA ROAD,
BARNSLEY,
S70 2BU
Phone: 01226 208482
Email: info@whiteaguspartnership.co.uk
Web: www.whiteaguspartnership.co.uk

ARCHITECTURAL SERVICES

Project. RESIDENTIAL DEVELOPMENT AT LAND ADJ 31 MANSFIELD ROAD ATHERSLEY, BARNSLEY	Client. MR KAJANI
Drawing Title. PLANS & ELEVATIONS	Date. APRIL 2021 · Scale. 1:50 @ A1 Ref. 20-061 · Dwg. No. 02 · Rev. A

Date	Suffix	Description	Date	Suffix	Description
16/07/2021	A	REVISED FOR PLANNING			