


ELEVATION 1

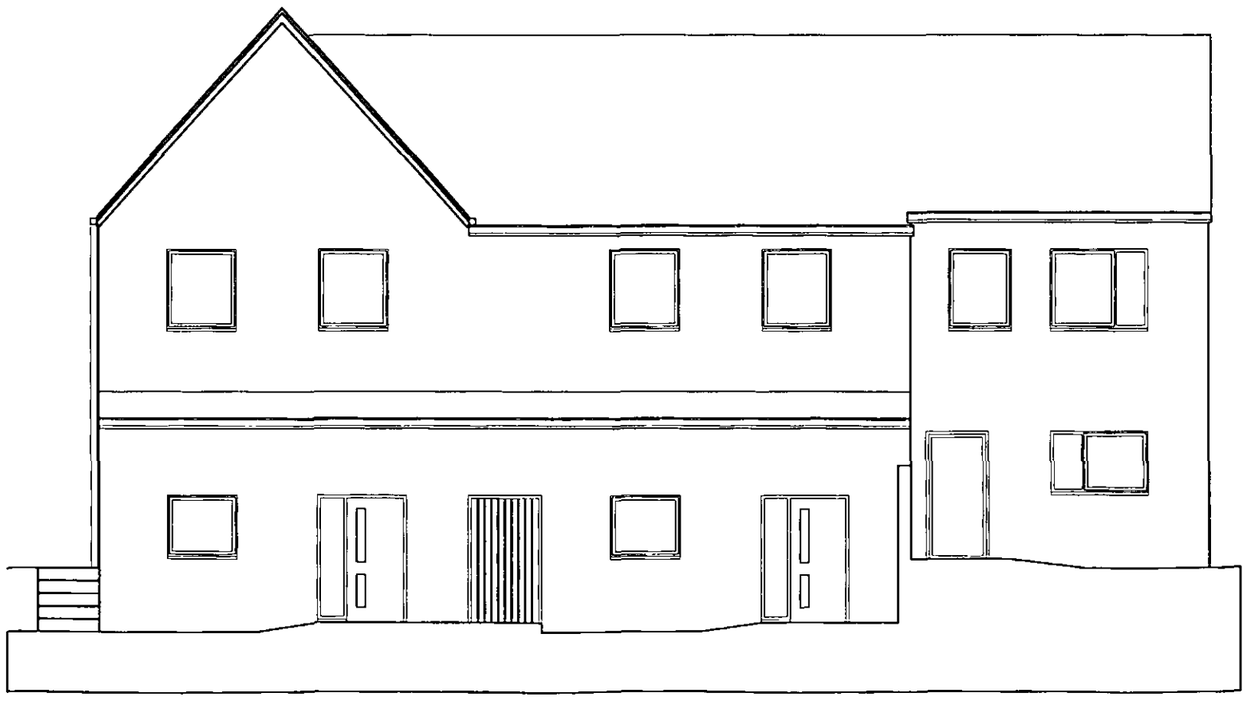

ELEVATION 2

MATERIALS KEY

BUFF FACING BRICK

RED FACING BRICK


ALTERNATE BRICK COURSES RECESSED

ARTIFICIAL SLATE ROOF

COLOURED UPVC WINDOWS.

COLOURED UPVC FASCIA AND GUTTERS

ELEVATION KEY

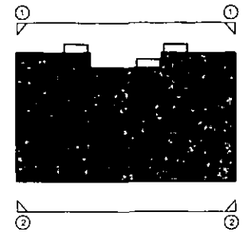

REVISIONS

This design is copyright ©

YORKSHIRE HOUSING

RESIDENTIAL DEV'PMENT
PRIORY ROAD

LUNDWOOD, BARNSLEY


TERRACE BLOCK
HOUSE TYPES E, E2 & A1
SHEET 2 - ELEVATIONS

Drawn: BR	Scale: 1:100 @ A3
Date: SEPT 2011	Checked: MH

brewsterbye architects
5 NORTH HILL ROAD
HEADINGLEY
LEEDS
LS6 2EN
telephone
0113 2754000
facsimile
0113 2644240
e-mail
info@brewsterbye.co.uk

Plots 21, 22 & 23


Dwg No: 015/83(02)113 #

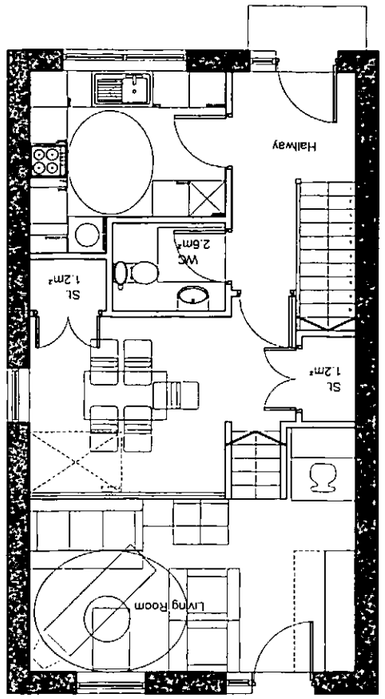

Ground floor plan

Type E1

38/5P House
101m² 1087 sqft

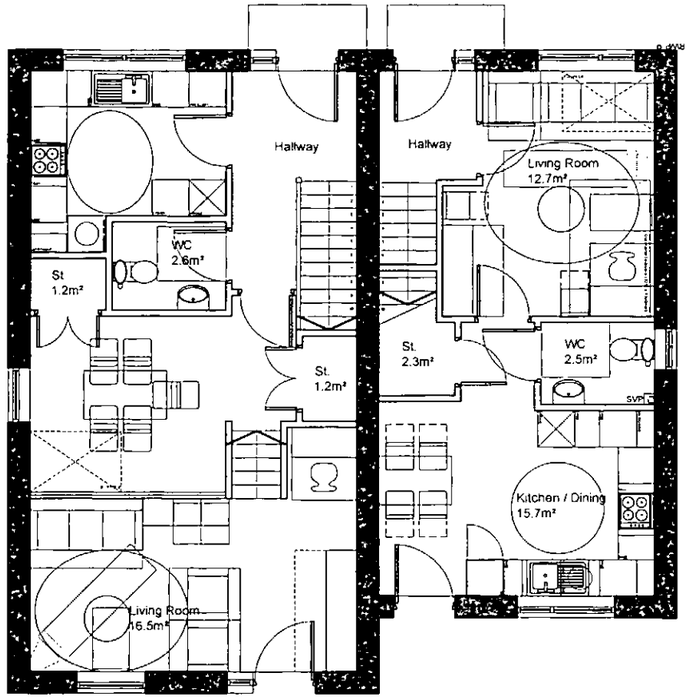


Type E2

38/5P House
112m² 1087 sqft

Type A1

28/4P House
78m² 839.5 sqft

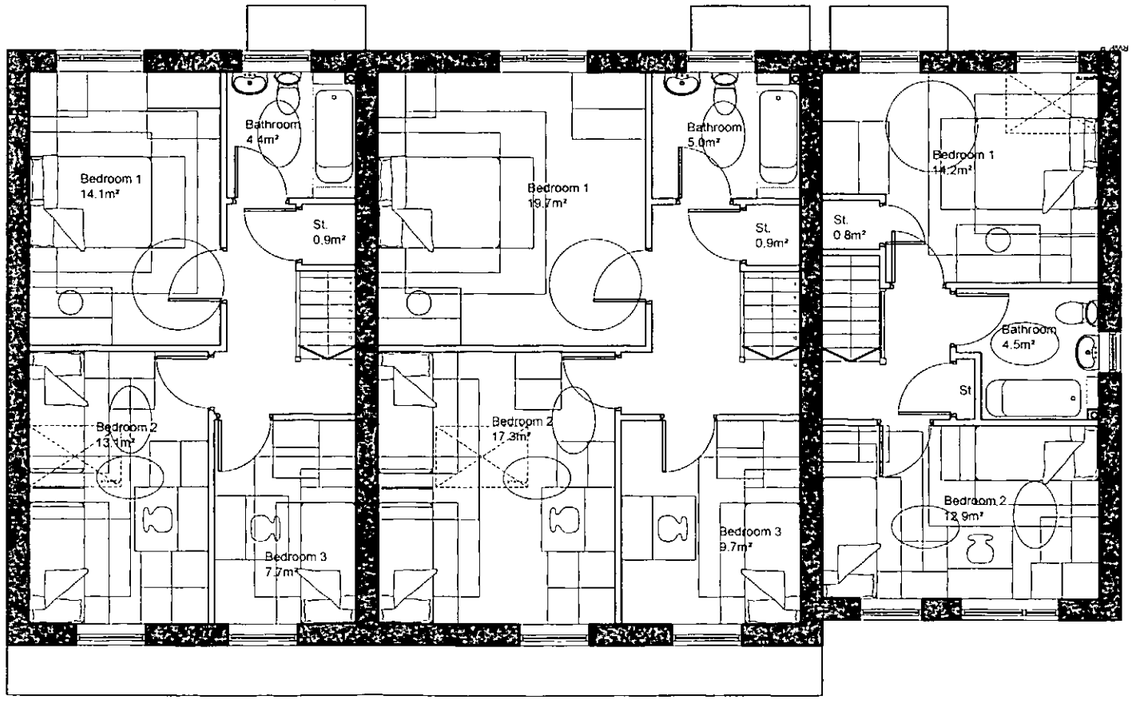

First floor plan

Type E1


38/5P House
101m² 1087 sqft

Type E2


38/5P House
112m² 1087 sqft

Type A1

28/4P House
78m² 839.5 sqft

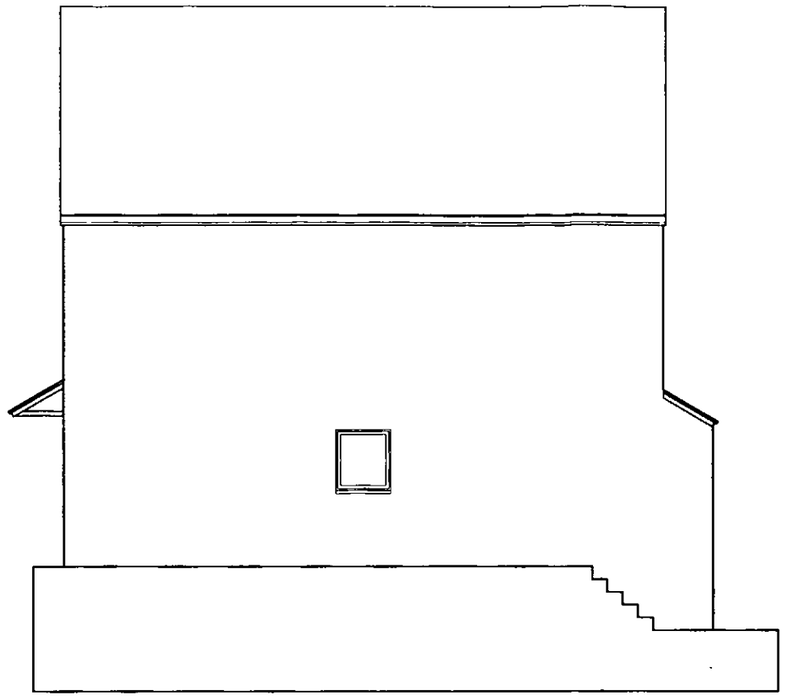

ELEVATION 3

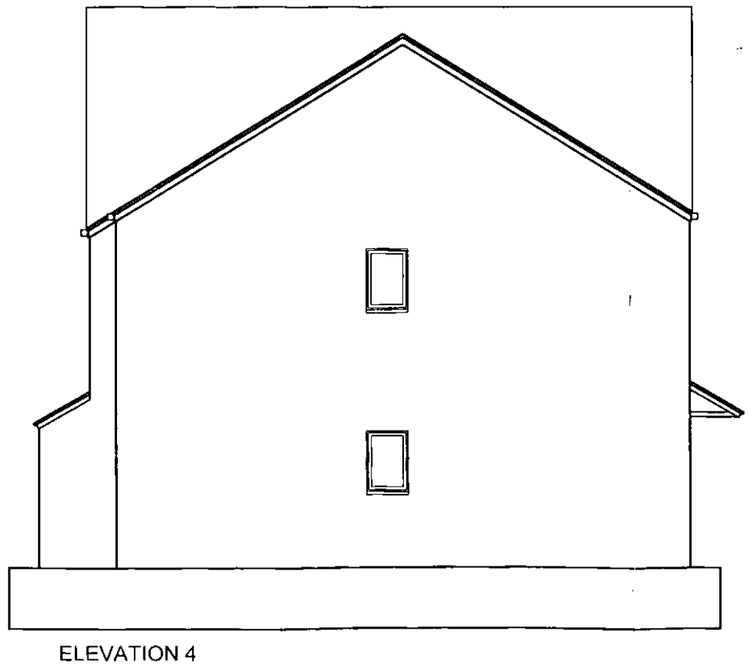

ELEVATION 4

MATERIALS KEY

- BUFF FACING BRICK
- RED FACING BRICK
- ALTERNATE BRICK COURSES RECESSED
- ARTIFICIAL SLATE ROOF
- COLOURED UPVC WINDOWS.
- COLOURED UPVC FASCIA AND GUTTERS

ELEVATION KEY



REVISIONS

This design is copyright ©

YORKSHIRE HOUSING

RESIDENTIAL DEV'PMENT
PRIORY ROAD

LUNDWOOD, BARNSLEY


TERRACE BLOCK
HOUSE TYPES E, E2 & A1
SHEET 1 - PLANS & ELEVATIONS

Drawn: BR	Scale: 1:100 @ A3
Date: SEPT 2011	Checked: MH

brewsterbye architects
5 NORTH HILL ROAD
HEADINGLEY
LEEDS
LS6 2EN
telephone
0113 2754000
facsimile
0113 2844250
e mail
info@brewsterbye.co.uk

Plots 21,22 & 23

Dwg No: 015/83(02)112 #

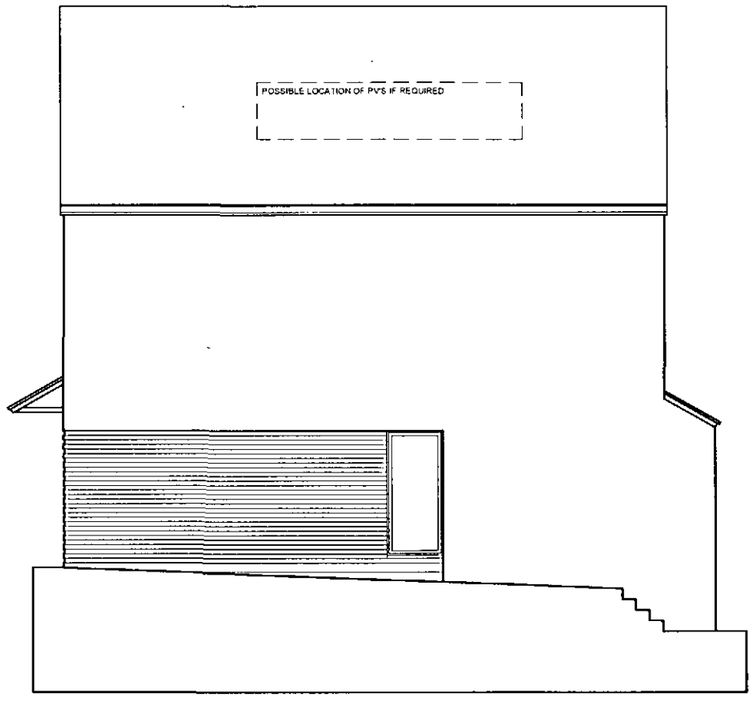

ELEVATION 3

MATERIALS KEY

BUFF FACING BRICK

RED FACING BRICK


ALTERNATE BRICK COURSES RECESSED

ARTIFICIAL SLATE ROOF

COLOURED UPVC WINDOWS.

COLOURED UPVC FASCIA AND GUTTERS

ELEVATION KEY

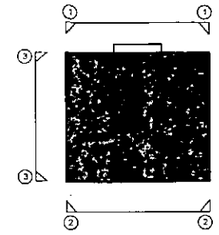

REVISIONS

This design is copyright ©

YORKSHIRE HOUSING

RESIDENTIAL DEV'PMENT
PRIORY ROAD

LUNDWOOD, BARNSLEY


TERRACE BLOCK
HOUSE TYPES E1 & E1
SHEET 2 - ELEVATION

Drawn: BR	Scale: 1:100 @ A3
Date: SEPT 2011	Checked: MH

brewsterbye architects
5 NORTH HILL ROAD
HEADINGLEY
LEEDS
LS6 2EN
telephone
0113 2754000
facsimile
0113 2644250
e mail
info@brewsterbye.co.uk

Plots 10,11 & 12,13

Dwg No: 015/83(02)111 #

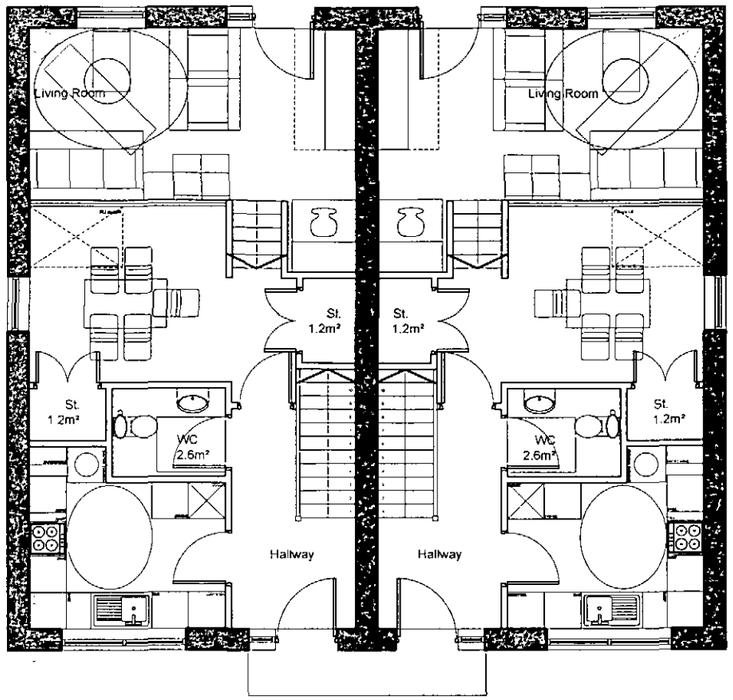

Ground floor plan

Type E1

3B/5P House
101m² 1087 sqft

Type E1
3B/5P House
101m² 1087 sqft




ELEVATION 1

MATERIALS KEY


- BUFF FACING BRICK
- RED FACING BRICK
- ALTERNATE BRICK COURSES RECESSED
- ARTIFICIAL SLATE ROOF
- COLOURED UPVC WINDOWS.
- COLOURED UPVC FASCIA AND GUTTERS

ELEVATION KEY

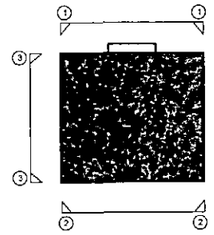

REVISIONS

This design is copyright ©

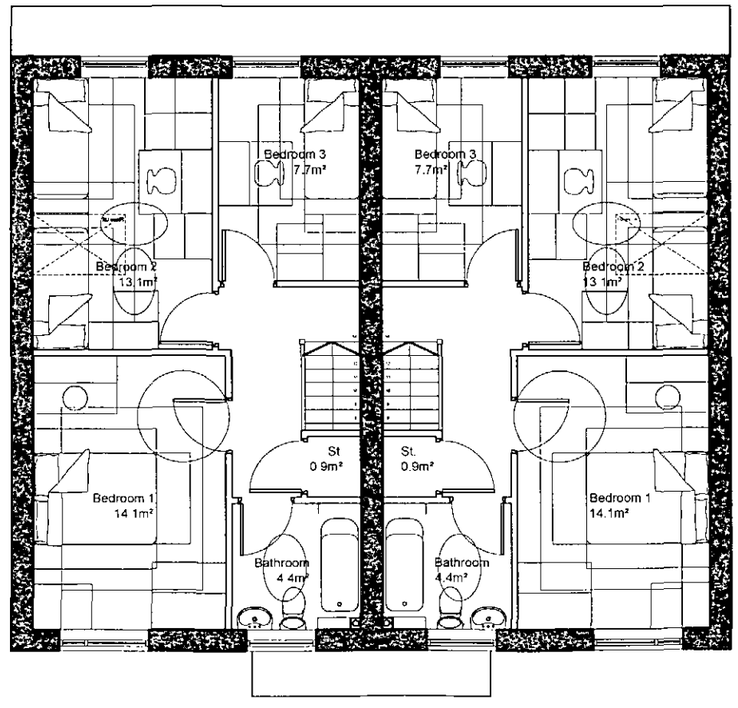

First floor plan

Type E1

3B/5P House
101m² 1087 sqft

Type E1
3B/5P House
101m² 1087 sqft



ELEVATION 2

YORKSHIRE HOUSING

RESIDENTIAL DEV'PMENT
PRIORY ROAD

LUNDWOOD, BARNSLEY

TERRACE BLOCK
HOUSE TYPES E1 & E1
SHEET 1 - PLANS & ELEVATIONS

Drawn: BR	Scale: 1:100 @ A3
Date: SEPT 2011	Checked: MH


brewsterbye architects
5 NORTH HILL ROAD
HEADINGLEY
LEEDS
LS6 2EN
telephone
0113 2754000
facsimile
0113 2844250
e mail
info@brewsterbye.co.uk

Plots 10,11 & 12,13

Dwg No: 015/83(02)110 #



ELEVATION 1

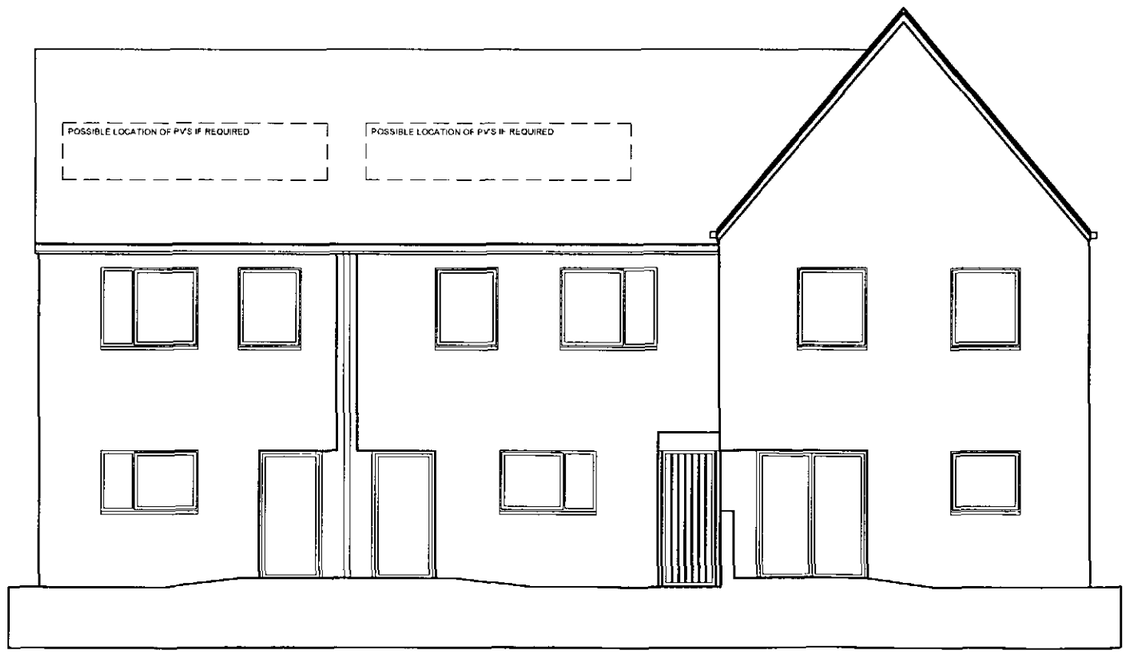

ELEVATION 2

MATERIALS KEY

BUFF FACING BRICK

RED FACING BRICK


ALTERNATE BRICK COURSES RECESSED

ARTIFICIAL SLATE ROOF

COLOURED UPVC WINDOWS.

COLOURED UPVC FASCIA AND GUTTERS

ELEVATION KEY

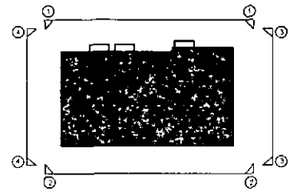

REV. A	DATE: 07/10/11	DRAWN: BR	CHECKED: MH
REFERENCE TO PLOT LOCATION ADDED			

REVISIONS

This design is copyright ©

YORKSHIRE HOUSING

RESIDENTIAL DEV'PMENT
PRIORY ROAD

LUNWOOD, BARNSLEY


TERRACE BLOCK
HOUSE TYPES A1, A2 & B
SHEET 2 - ELEVATIONS

Drawn: NW	Scale: 1:100 @ A3
Date: JULY 2011	Checked: MH

brewsterbye architects
5 NORTH HILL ROAD
HEADINGLEY
LEEDS
LS6 2EN
telephone
0113 2754000
facsimile
0113 2844250
e mail
info@brewsterbye.co.uk


Plots 24, 25 & 26

Dwg No: 015/83(02)109 A

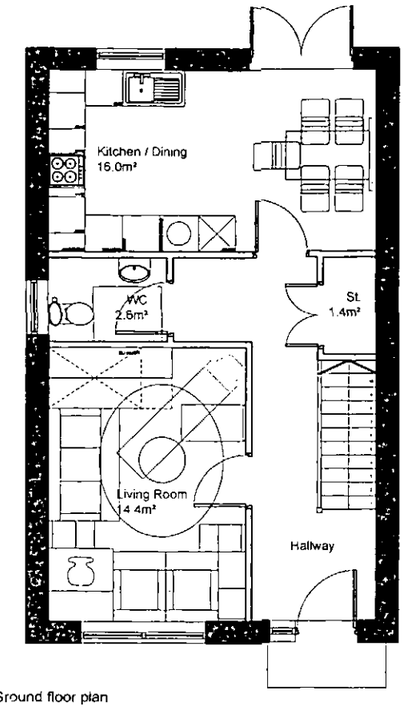


Ground floor plan

Type B
3B/5P House
96m²/ 1033 sqft

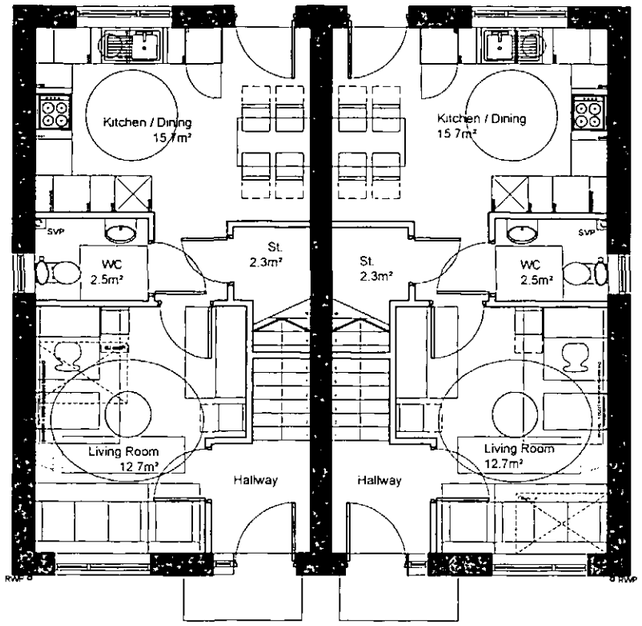

Type A2
2B/4P House
78m²/ 839.5 sqft

Type A1
2B/4P House
78m²/ 839.5 sqft

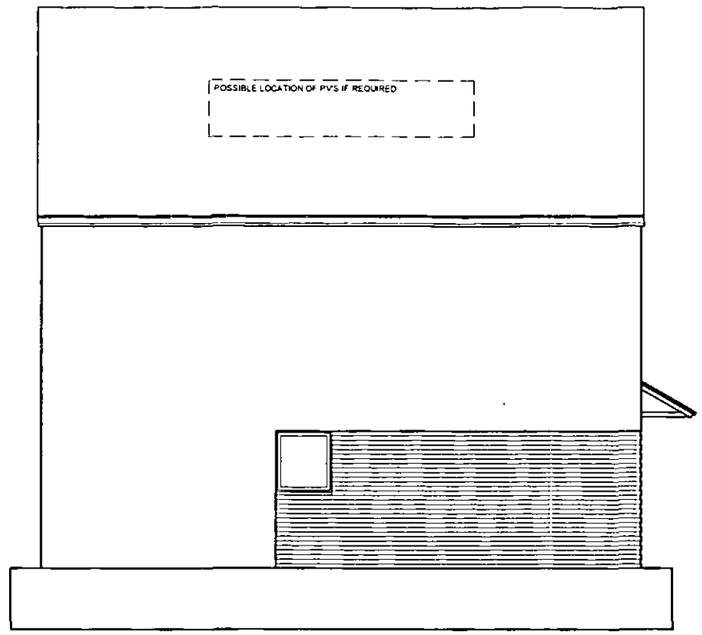


ELEVATION 3

MATERIALS KEY

- BUFF FACING BRICK
- RED FACING BRICK
- ALTERNATE BRICK COURSES RECESSED
- ARTIFICIAL SLATE ROOF
- COLOURED UPVC WINDOWS
- COLOURED UPVC FASCIA AND GUTTERS


ELEVATION KEY

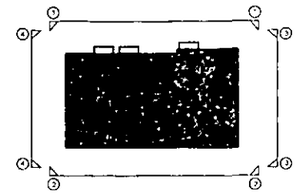

REV: A	DATE: 07/10/11	DRAWN: BR	CHECKED: MH
REFERENCE TO PLOT LOCATION ADDED			

REVISIONS

This design is copyright ©

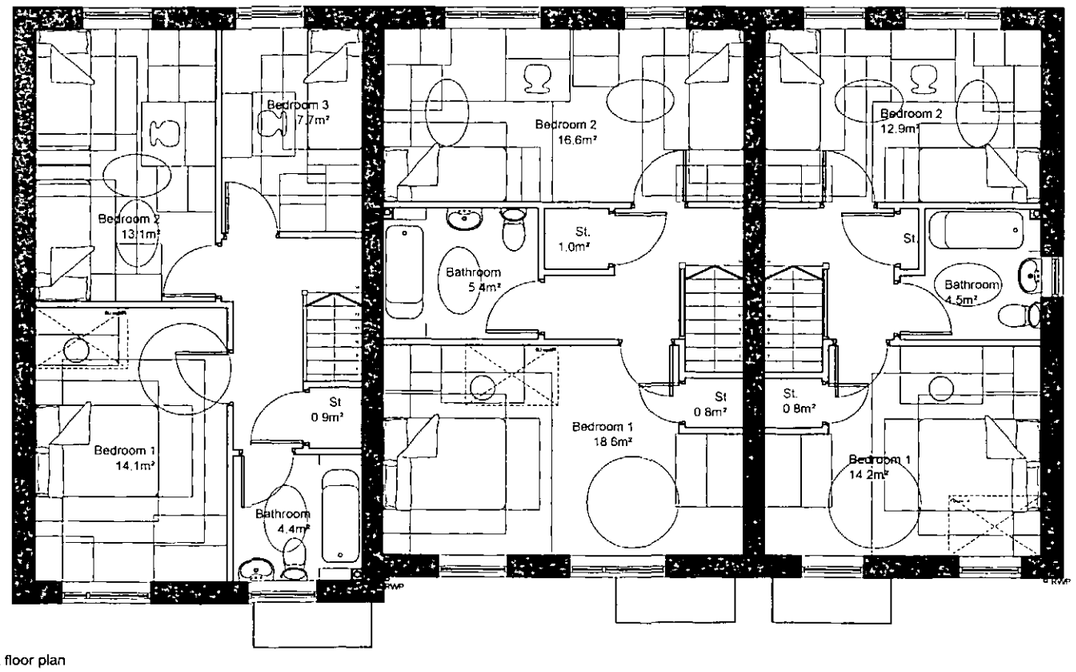


First floor plan

Type B
3B/5P House

Type A2
2B/4P House

Type A1
2B/4P House

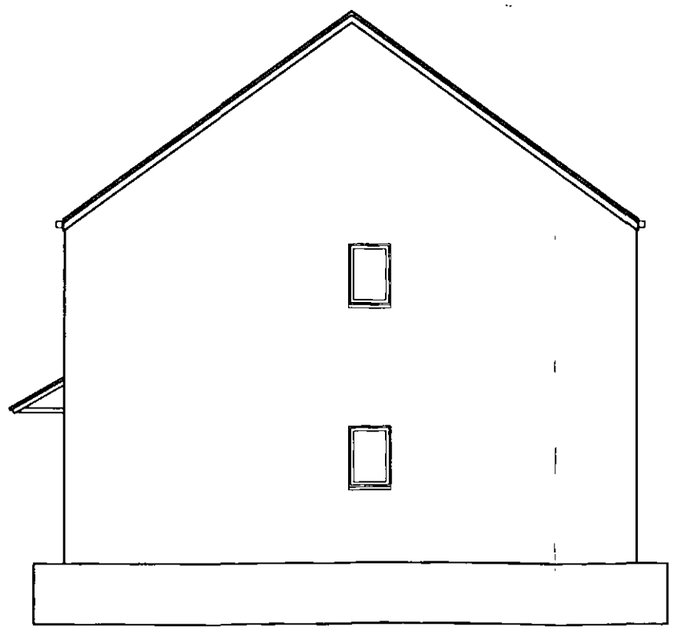

ELEVATION 4

YORKSHIRE HOUSING

RESIDENTIAL DEV'PMENT
PRIORY ROAD

LUNWOOD, BARNSLEY

TERRACE BLOCK
HOUSE TYPES A1, A2 & B
SHEET 1 - PLANS & ELEVATIONS

Drawn: NW	Scale: 1:100 @ A3
Date: JULY 2011	Checked: MH

brewsterbye architects
5 NORTH HILL ROAD
HEADINGLEY
LEEDS
LS6 2EN
telephone
0113 275 4000
facsimile
0113 2844250
e mail
info@brewsterbye.co.uk

Plots 24, 25 & 26

Dwg No: 015/83(02)108 A



ELEVATION 1



ELEVATION 2

MATERIALS KEY

BUFF FACING BRICK

RED FACING BRICK


ALTERNATE BRICK COURSES RECESSED

ARTIFICIAL SLATE ROOF

COLOURED UPVC WINDOWS.

COLOURED UPVC FASCIA AND GUTTERS

ELEVATION KEY

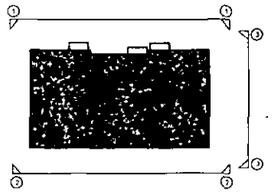

REV: A	DATE: 07/10/11	DRAWN: BR	CHECKED: MH

REFERENCE TO PLOT LOCATION ADDED

REVISIONS

This design is copyright ©

YORKSHIRE HOUSING

RESIDENTIAL DEV'PMENT
PRIORY ROAD

LUNWOOD, BARNSLEY


TERRACE BLOCK
HOUSE TYPES A2 & B
SHEET 2 - ELEVATIONS

Drawn: NW	Scale: 1:100 @ A3
Date: JULY 2011	Checked: MH

brewsterbye architects
5 NORTH HILL ROAD
HEADINGLEY
LEEDS
LS6 2EN
telephone
0113 2754000
facsimile
0113 2644250
e mail
info@brewsterbye.co.uk


Plots 5,6 & 7

Dwg No: 015/83(02)107 A

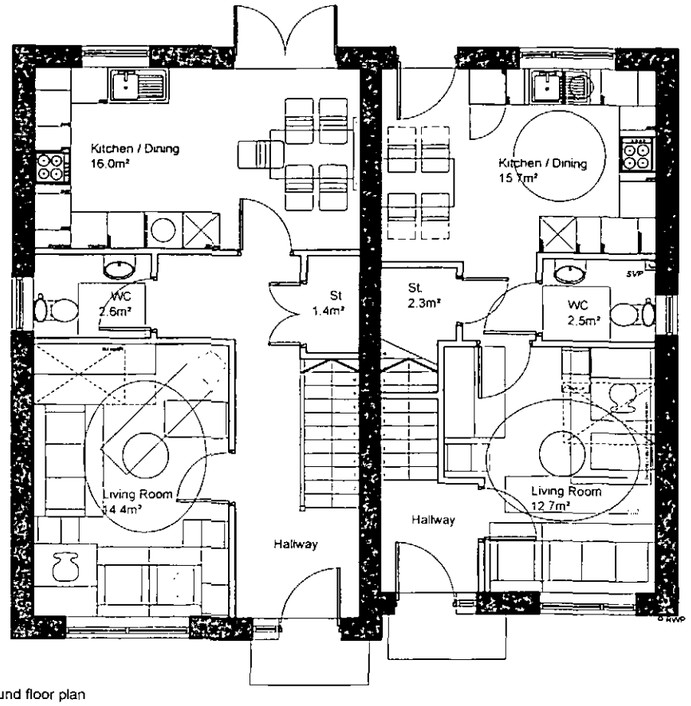


Ground floor plan

Type B
3B/5P House
96m²/ 1033 sqft

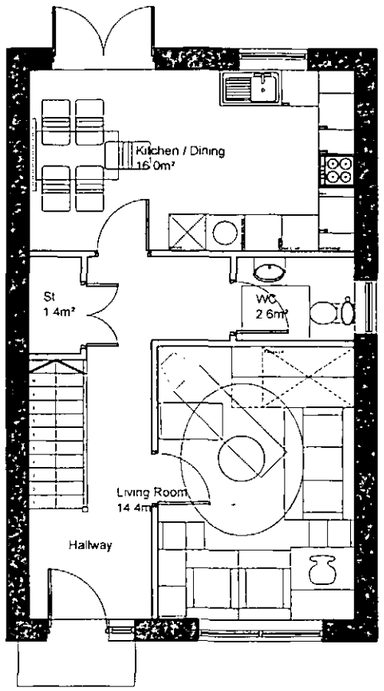

Type A2
2B/4P House
78m²/ 839.5 sqft

Type B
3B/5P House
96m²/ 1033 sqft

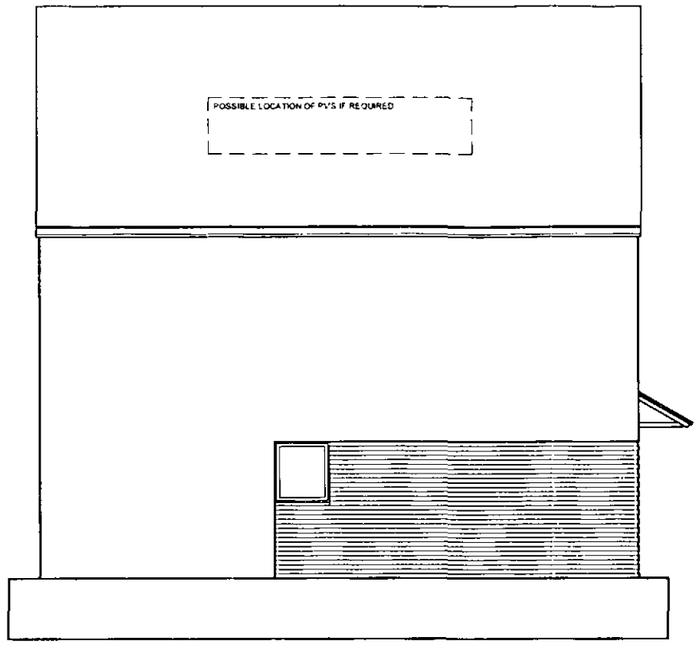


ELEVATION 3

MATERIALS KEY

- BUFF FACING BRICK
- RED FACING BRICK
- ALTERNATE BRICK COURSES RECESSED
- ARTIFICIAL SLATE ROOF
- COLOURED UPVC WINDOWS.
- COLOURED UPVC FASCIA AND GUTTERS

ELEVATION KEY

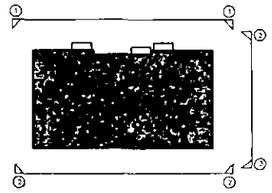


REV: A	DATE: 07/10/11	DRAWN: BR	CHECKED MH

REFERENCE TO PLOT LOCATION ADDED

REVISIONS

This design is copyright ©

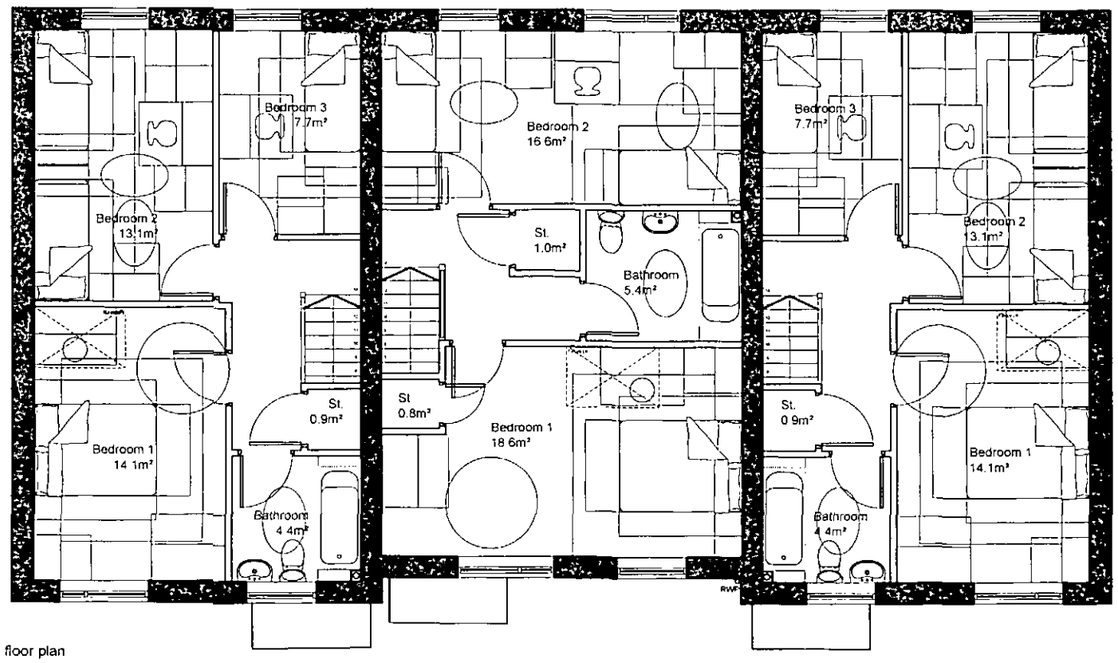

First floor plan

Type B
3B/5P House

Type A2
2B/4P House

Type B
3B/5P House

YORKSHIRE HOUSING

RESIDENTIAL DEV'PMENT
PRIORY ROAD

LUNWOOD, BARNSLEY

TERRACE BLOCK
HOUSE TYPES A2 & B
SHEET 1 - PLANS & ELEVATIONS

Drawn: NW	Scale: 1:100 @ A3
Date: JULY 2011	Checked: MH

brewsterbye architects
5 NORTH HILL ROAD
HEADINGLEY
LEEDS
LS6 2EN
telephone
0113 2754000
facsimile
0113 2844250
e mail
info@brewsterbye.co.uk

Plots 5,6 & 7

Dwg No: 015/83(02)106 A



ELEVATION 1



ELEVATION 2

MATERIALS KEY

BUFF FACING BRICK

RED FACING BRICK


ALTERNATE BRICK COURSES RECESSED

ARTIFICIAL SLATE ROOF

COLOURED UPVC WINDOWS.

COLOURED UPVC FASCIA AND GUTTERS

ELEVATION KEY

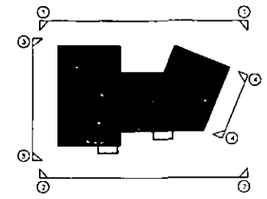

REV: A	DATE: 07/10/11	DRAWN: BR	CHECKED MH

HOUSE TYPE D AMENDED REFERENCE TO PLOT LOCATION ADDED

REVISIONS

This design is copyright ©

YORKSHIRE HOUSING

RESIDENTIAL DEV'PMENT
PRIORY ROAD

LUNWOOD, BARNSLEY


SEMI-DETACHED BLOCK
HOUSE TYPES B & D
SHEET 2 - ELEVATIONS

Drawn: NW	Scale: 1:100 @ A3
Date: JULY 2011	Checked: MH

brewsterbye architects
5 NORTH HILL ROAD
HEADINGLEY
LEEDS
LS6 2EN
telephone
0113 2754000
facsimile
0113 2644250
e mail
info@brewsterbye.co.uk


Plots 27 & 28

Dwg No: 015/83(02)105 A

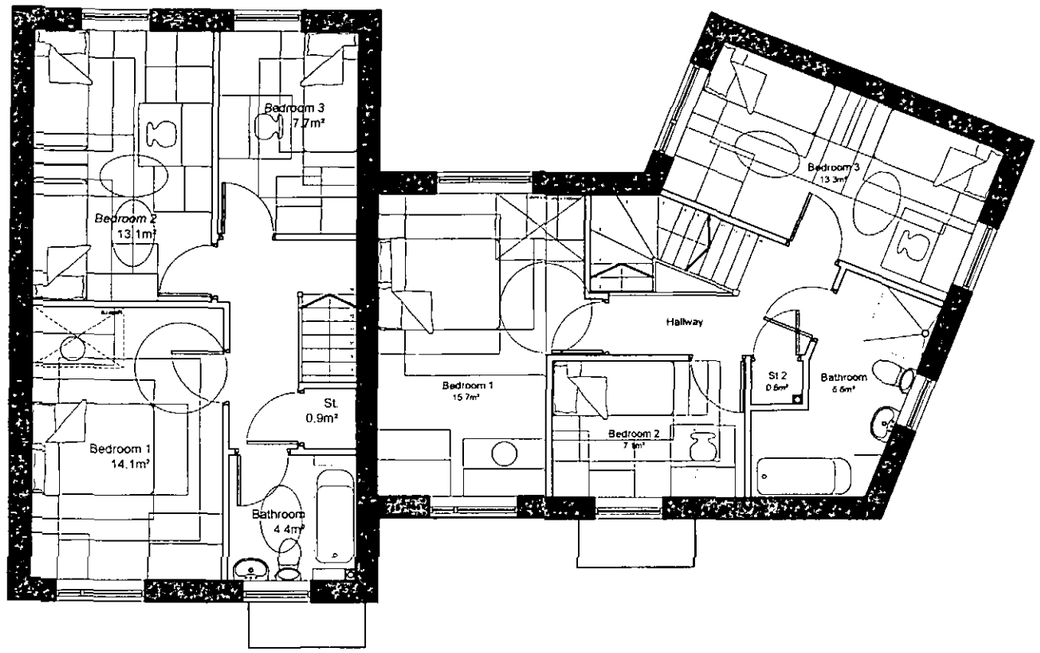

First floor plan

First floor plan

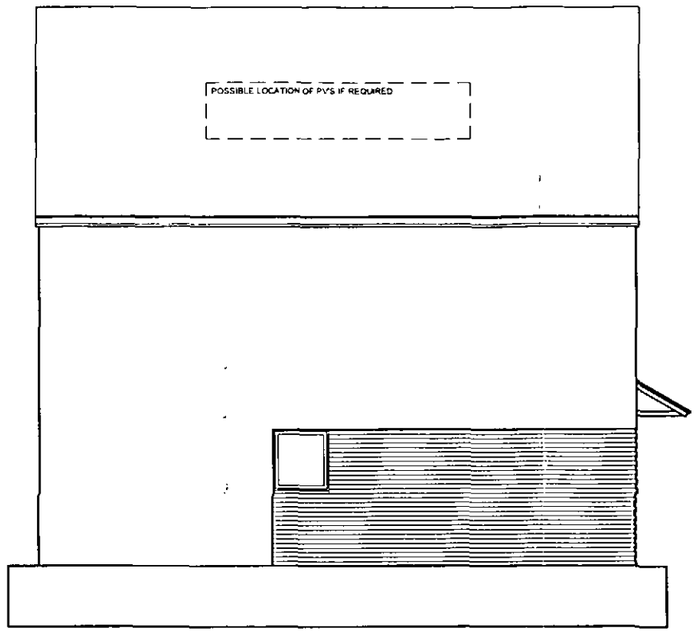

ELEVATION 3

MATERIALS KEY

BUFF FACING BRICK

RED FACING BRICK


ALTERNATE BRICK COURSES RECESSED

ARTIFICIAL SLATE ROOF

COLOURED UPVC WINDOWS.

COLOURED UPVC FASCIA AND GUTTERS

ELEVATION KEY

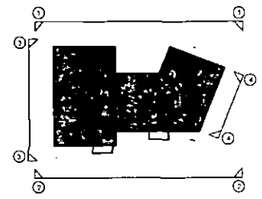


REV: A	DATE: 07/10/11	DRAWN: BR	CHECKED: MH

HOUSE TYPE D AMENDED REFERENCE TO PLOT LOCATION ADDED

REVISIONS

This design is copyright ©

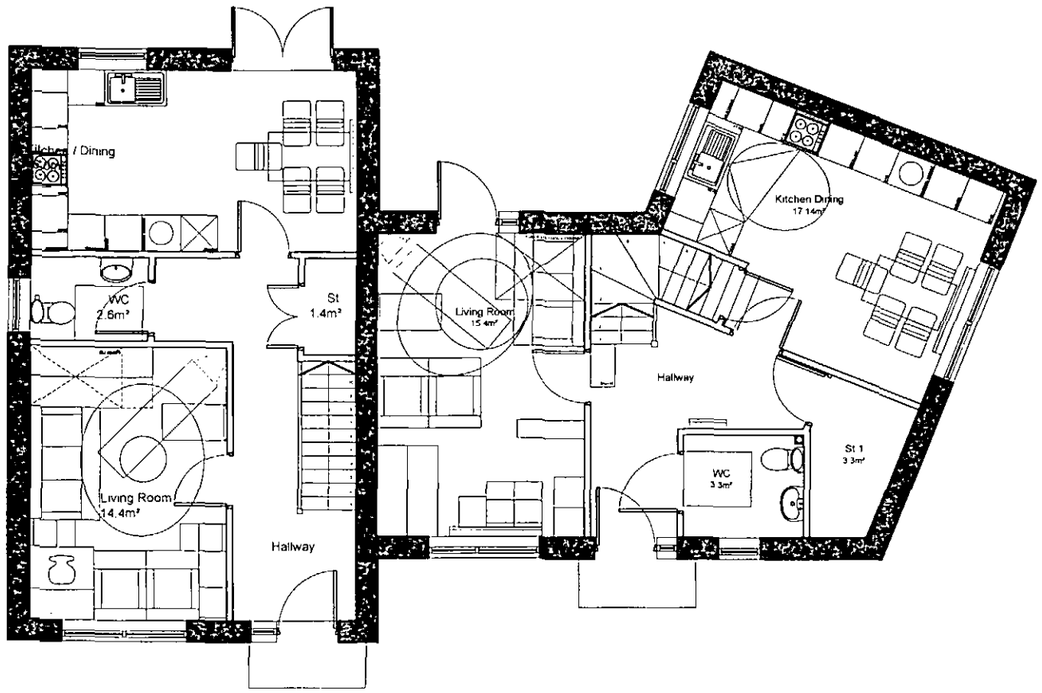

Ground floor plan


Type B

3B/5P House
96m², 1033 sqft

Ground floor plan

Type D

3B/5P House
107m², 1150 sqft

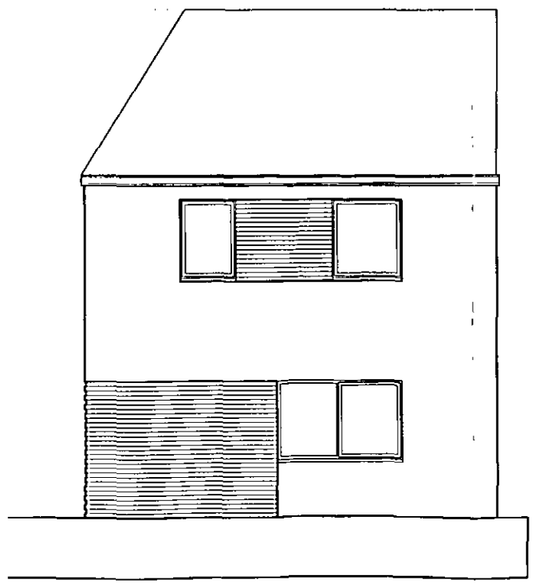

ELEVATION 4

YORKSHIRE HOUSING

RESIDENTIAL DEV'PMENT
PRIORY ROAD

LUNWOOD, BARNSLEY


SEMI-DETACHED BLOCK
HOUSE TYPES B & D
SHEET 1 - PLANS & ELEVATIONS

Drawn: NW	Scale: 1:100 @ A3
Date: JULY 2011	Checked: MH

brewsterbye architects
5 NORTH HILL ROAD
HEADINGLEY
LEEDS
LS6 2EN
telephone
0113 2754000
fax same
0113 2754050
e mail
info@brewsterbye.co.uk

Plots 27 & 28

Dwg No: 015/83(02)104 A

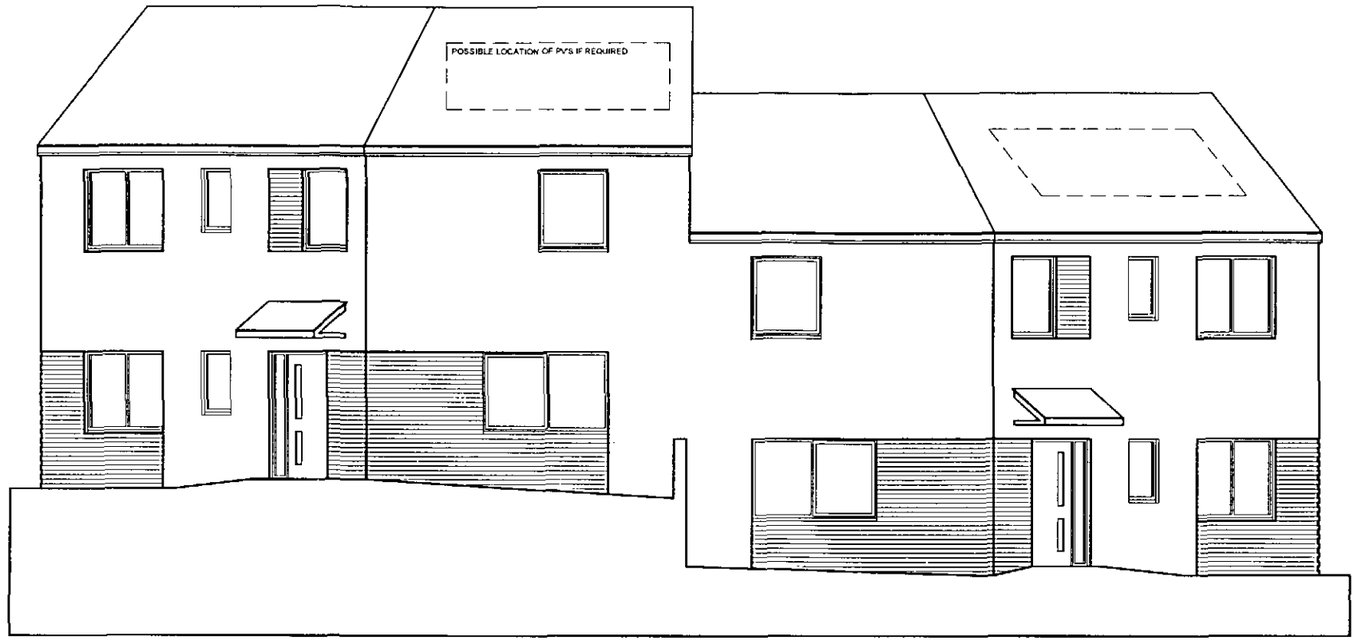

ELEVATION 1



ELEVATION 2

MATERIALS KEY

BUFF FACING BRICK

RED FACING BRICK


ALTERNATE BRICK COURSES RECESSED

ARTIFICIAL SLATE ROOF

COLOURED UPVC WINDOWS.

COLOURED UPVC FASCIA AND GUTTERS

ELEVATION KEY

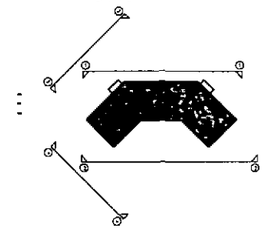

REV: A	DATE: 07/10/11	DRAWN: BR	CHECKED: MH

REFERENCE TO PLOT LOCATION ADDED

REVISIONS

This design is copyright ©

YORKSHIRE HOUSING

RESIDENTIAL DEV'PMENT
PRIORY ROAD

LUNWOOD, BARNSLEY

SEMI-DETACHED BLOCK
HOUSE TYPE C
SHEET 2 - ELEVATIONS

Drawn: NW	Scale: 1:100 @ A3
Date: JULY 2011	Checked: MH


brewsterbye architects
5 NORTH HILL ROAD
HEADINGLEY
LEEDS
LS6 2EN
telephone
0113 2754000
facsimile
0113 2844250
e mail
info@brewsterbye.co.uk

Plots 8,9 & 19,20


Dwg No: 015/83(02)103 A




ELEVATION 4

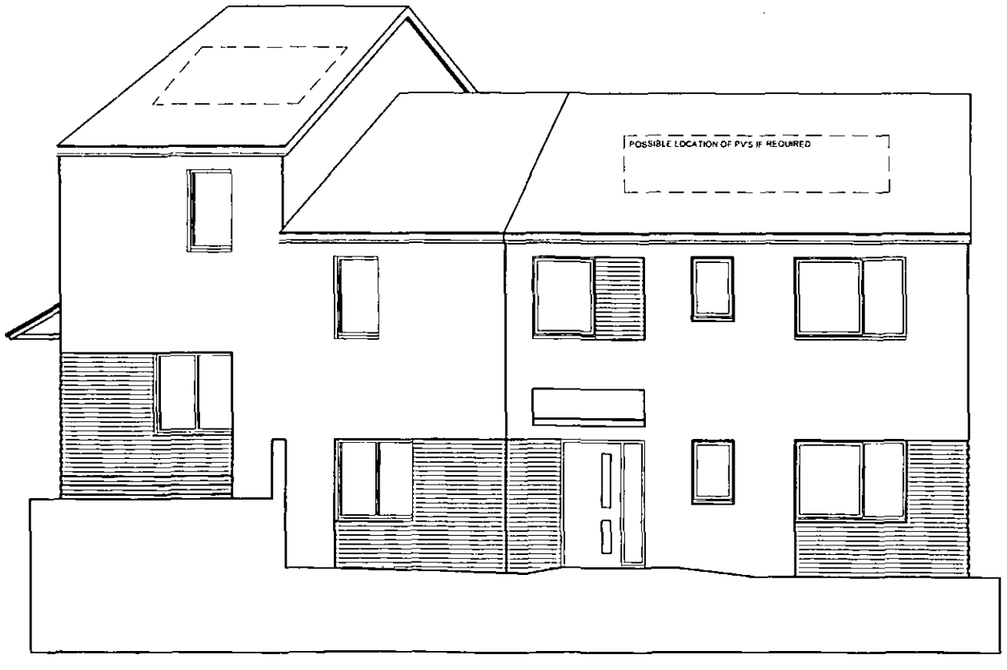

ELEVATION 3

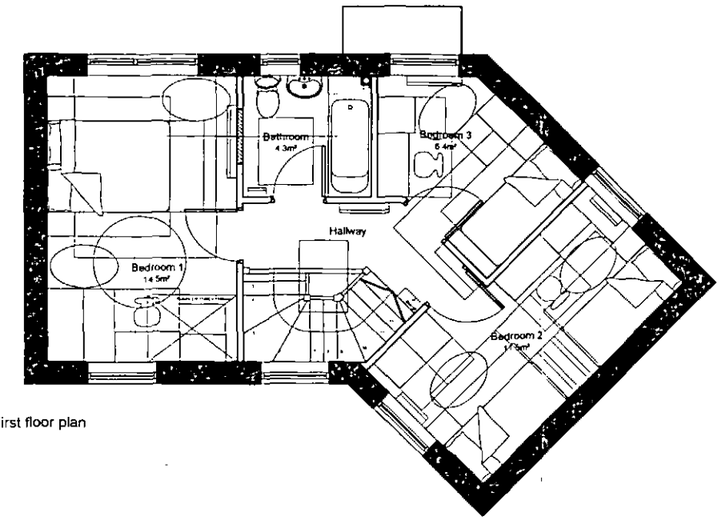

First floor plan

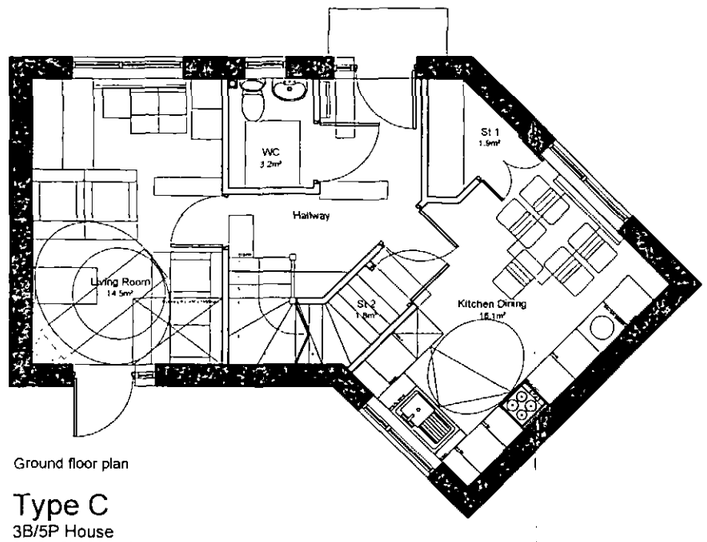

Ground floor plan

Type C

3B/5P House
92.8m²/ 999 sqft

MATERIALS KEY

BUFF FACING BRICK

RED FACING BRICK


ALTERNATE BRICK COURSES RECESSED

ARTIFICIAL SLATE ROOF

COLOURED UPVC WINDOWS.

COLOURED UPVC FASCIA AND GUTTERS

ELEVATION KEY

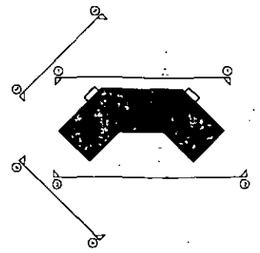

REV. A	DATE: 07/10/11	DRAWN: BR	CHECKED: MH

REFERENCE TO PLOT LOCATION ADDED

REVISIONS

This design is copyright ©

YORKSHIRE HOUSING

RESIDENTIAL DEV'PMENT
PRIORY ROAD

LUNWOOD, BARNSLEY

SEMI-DETACHED BLOCK
HOUSE TYPE C
SHEET 2 - ELEVATIONS

Drawn: NW	Scale: 1:100 @ A3
Date: JULY 2011	Checked: MH


brewsterbye architects
5 NORTH HILL ROAD
HEADINGLEY
LEEDS
LS6 2EN
telephone
0113 275 4000
facsimile
0113 2844240
e mail
info@brewsterbye.co.uk

Plots 8,9 & 19,20


Dwg No: 015/83(02)102 A




ELEVATION 1

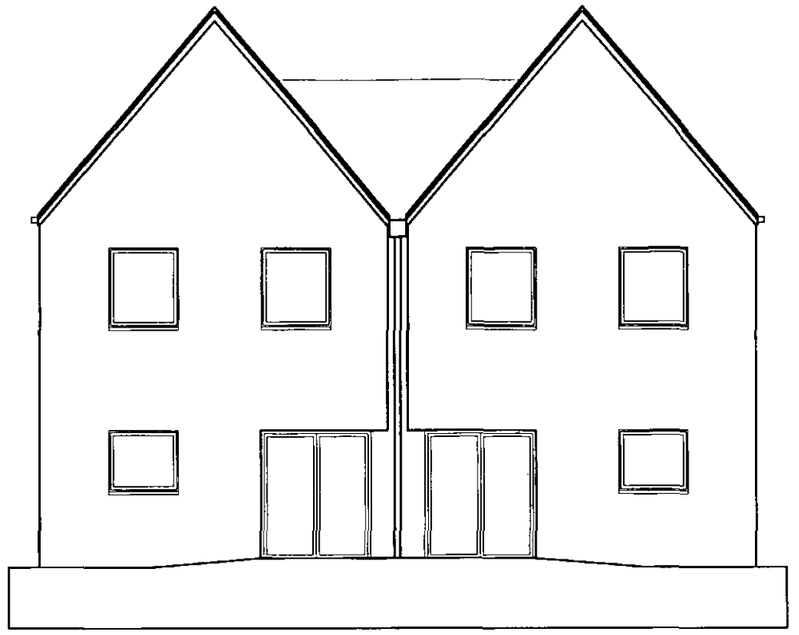

ELEVATION 2

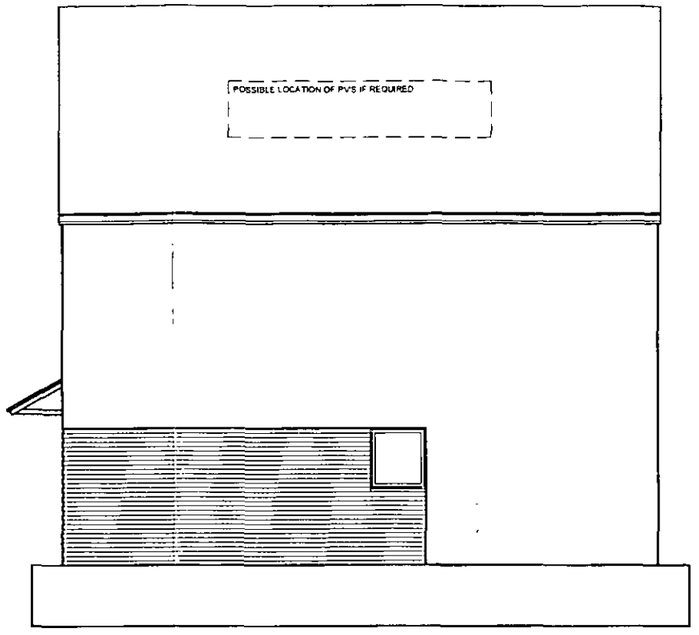

ELEVATION 3

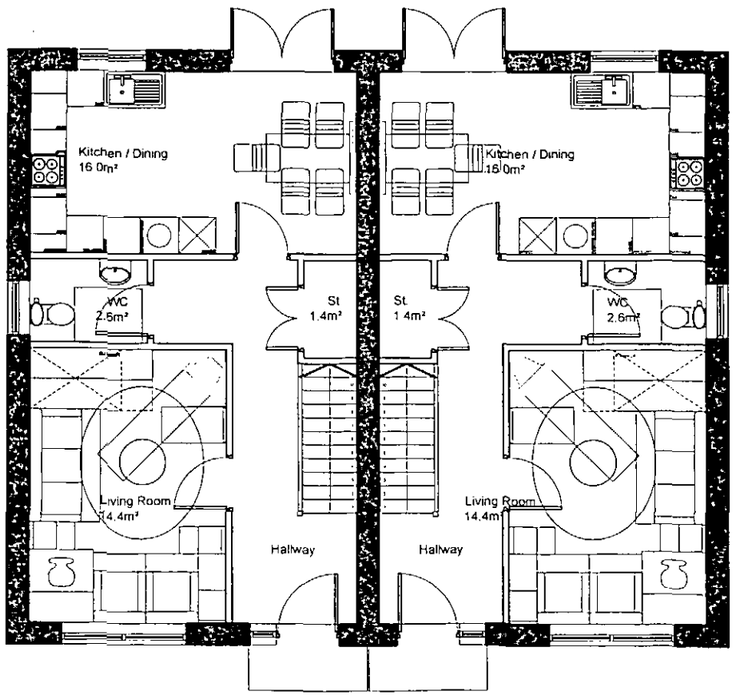


Ground floor plan

Type B

3B5P House
96m² 1033 sqft

Type B

3B5P House
96m² 1033 sqft

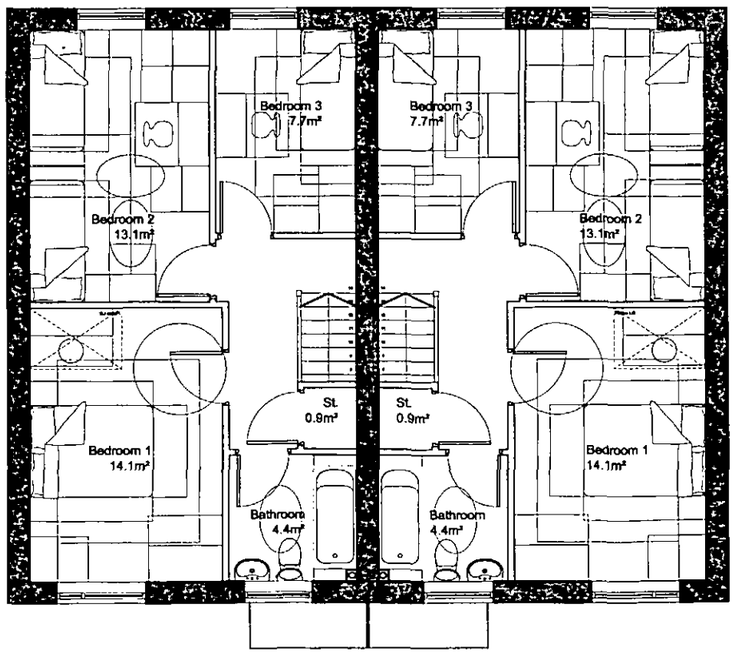

First floor plan

Type B

3B5P House
96m² 1033 sqft

Type B

3B5P House
96m² 1033 sqft

MATERIALS KEY

BUFF FACING BRICK

RED FACING BRICK


ALTERNATE BRICK COURSES RECESSED

ARTIFICIAL SLATE ROOF

COLOURED UPVC WINDOWS

COLOURED UPVC FASCIA AND GUTTERS

ELEVATION KEY

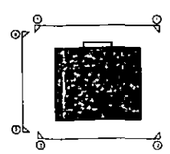

REV. A	DATE: 07/10/11	DRAWN: BR	CHECKED: MH

FLOOR PLANS CHANGED TO SHOW BLOCK PLAN AND ELEVATIONS MOVED AROUND ON SHEET & REFERENCE TO PLOT LOCATION

REVISIONS

This design is copyright ©

YORKSHIRE HOUSING

RESIDENTIAL DEV'PMENT
PRIORY ROAD

LUNWOOD, BARNSLEY


SEMI-DETACHED BLOCK
HOUSE TYPE B
FLOOR PLANS & ELEVATIONS

Drawn: NW	Scale: 1:100 @ A3
Date: JULY 2011	Checked: MH


brewsterbye architects
5 NORTH HILL ROAD
HEADINGLEY
LEEDS
LS6 2EN
telephone
0113 2754000
facsimile
0113 2844250
e mail
info@brewsterbye.co.uk

Plots 1,2 & 3,4


Dwg No: 015/83(02)101 A

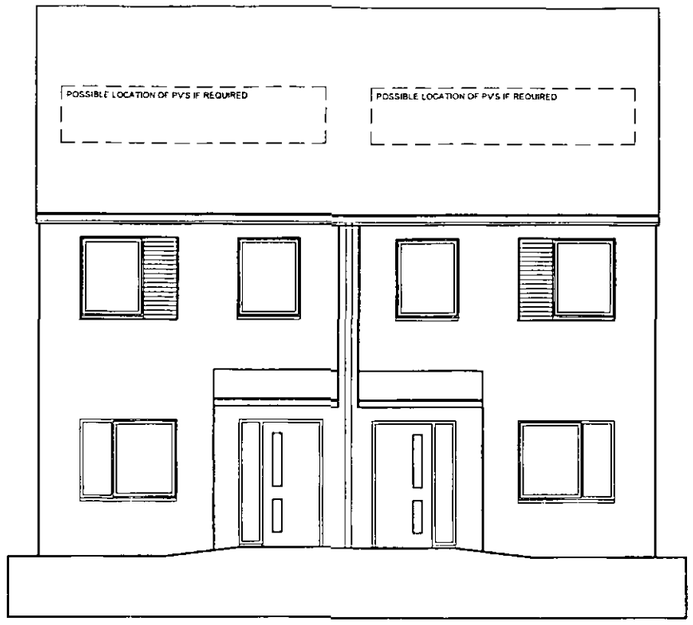

ELEVATION 1

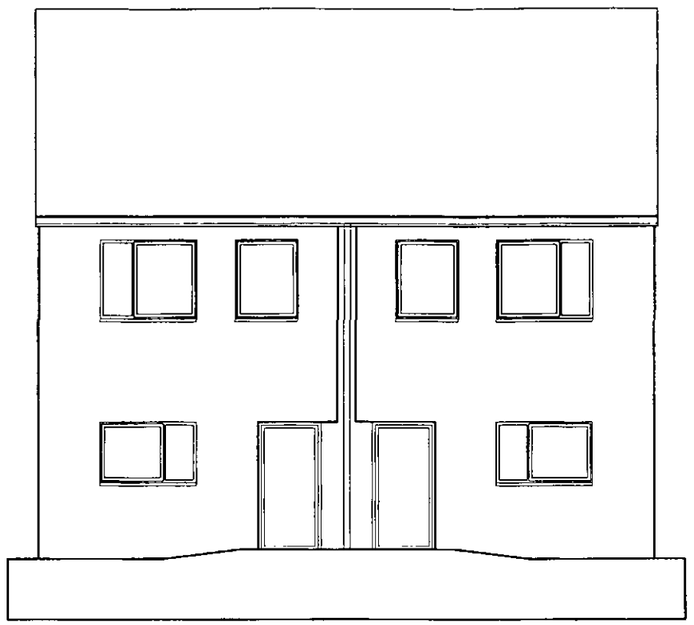

ELEVATION 2

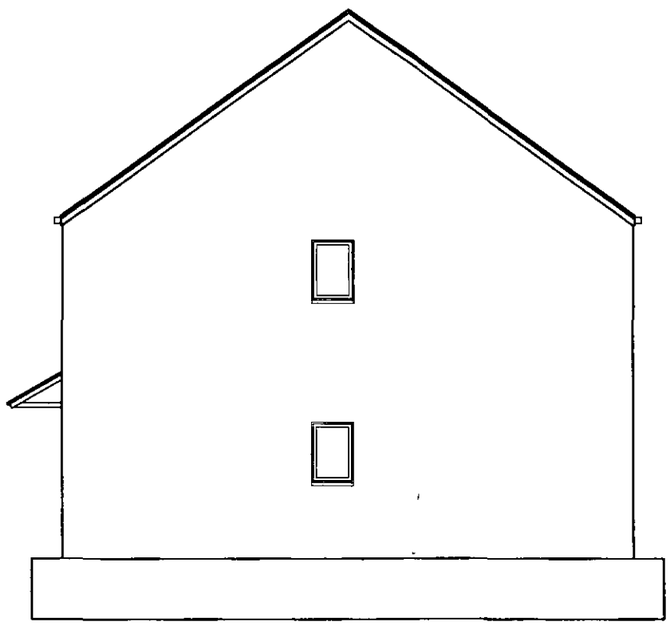

ELEVATION 3

MATERIALS KEY

BUFF FACING BRICK

RED FACING BRICK


ALTERNATE BRICK COURSES RECESSED


ARTIFICIAL SLATE ROOF

COLOURED UPVC WINDOWS.

COULOURED UPVC FASCIA AND GUTTERS

ELEVATION KEY

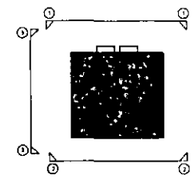

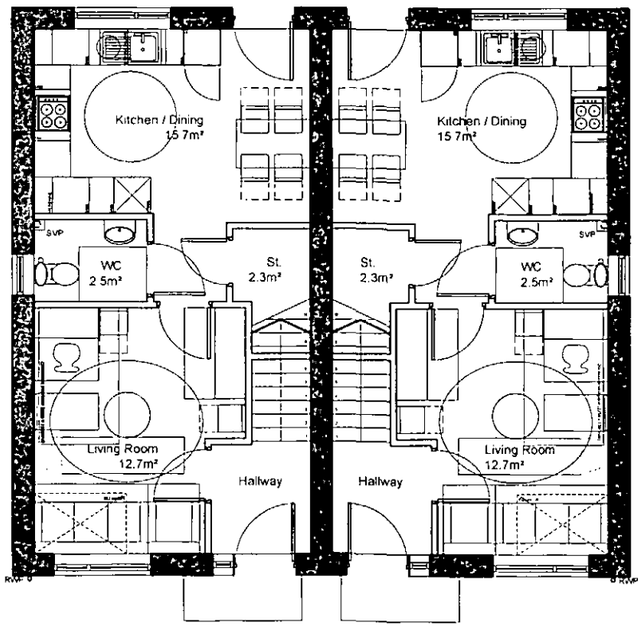


Ground floor plan

Type A1

2B 4P House
78m² 839.5 sqft

Type A1

2B 4P House
78m² 839.5 sqft

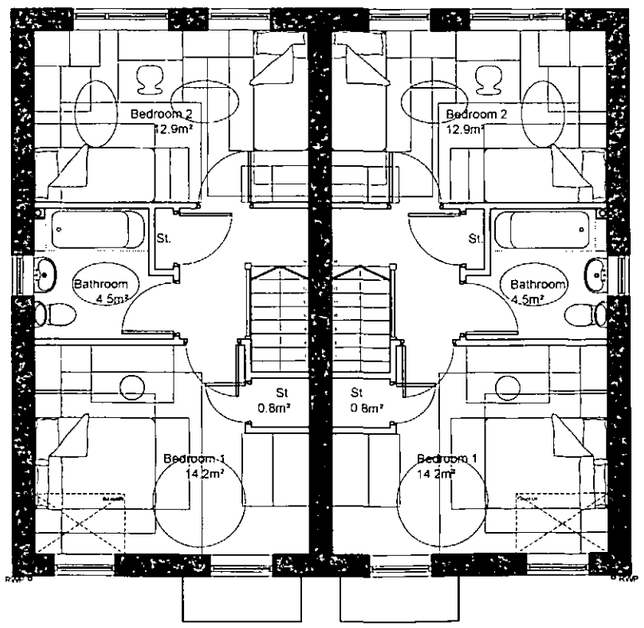

First floor plan

Type A1

2B 4P House
78m² 839.5 sqft

Type A1

2B 4P House
78m² 839.5 sqft

REV: A	DATE: 07/10/11	DRAWN: BR	CHECKED: MH

FLOOR PLANS CHANGED TO SHOW BLOCK PLAN AND ELEVATIONS MOVED AROUND ON SHEET & REFERENCE TO PLOT LOCATION

REVISIONS

This design is copyright ©

YORKSHIRE HOUSING

RESIDENTIAL DEV'PMENT
PRIORY ROAD

LUNWOOD, BARNSLEY

SEMI-DETACHED BLOCK
HOUSE TYPE A1
FLOOR PLANS & ELEVATIONS

Drawn: NW	Scale: 1:100 @ A3
Date: JULY 2011	Checked: MH

brewsterbye architects
5 NORTH HILL ROAD
HEADINGLEY
LEEDS
LS6 2EN
telephone
0113 2754000
facsimile
0113 2644250
e mail
info@brewsterbye.co.uk

Plots 29 & 30

Dwg No: 015/83(02)100 A