COPYRIGHT:

THIS DRAWING AND THE DESIGNS DEPICTED THEREON ARE THE COPYRIGHT OF EYRE ASSOCIATES LIMITED

ALL DRAWINGS AND DIMENSIONS TO BE CHECKED AND ANY DISCREPANCIES TO BE REPORTED PRIOR TO THE COMMENCEMENT OF WORKS OR PRODUCTION OF SHOP DRAWINGS

NO DIMENSIONS TO BE SCALED FROM THIS DRAWING UNLESS APPROVED BY A REPRESENTATIVE OF THE COMPANY


ALL WORK TO BE CARRIED OUT IN ACCORDANCE WITH THE BUILDING REGULATIONS AND THE REQUIREMENTS OF THE LOCAL AUTHORITY

REVISIONS

REF.	DESCRIPTION	BY	CHK	DATE




Proposed Front Elevation
(Scale 1:75)

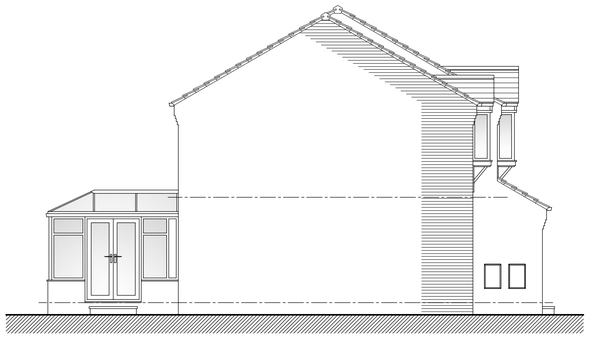


Proposed Side Elevation
(Scale 1:75)




Proposed Rear Elevation
(Scale 1:75)

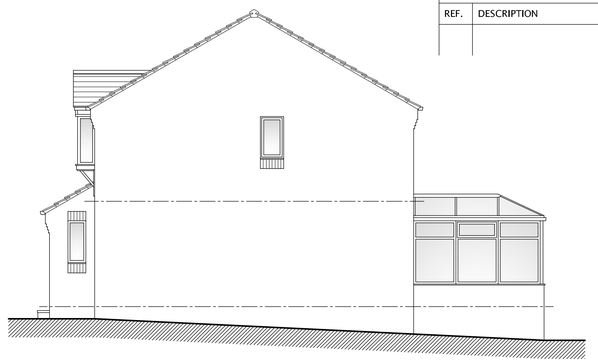


Proposed Side Elevation
(Scale 1:75)

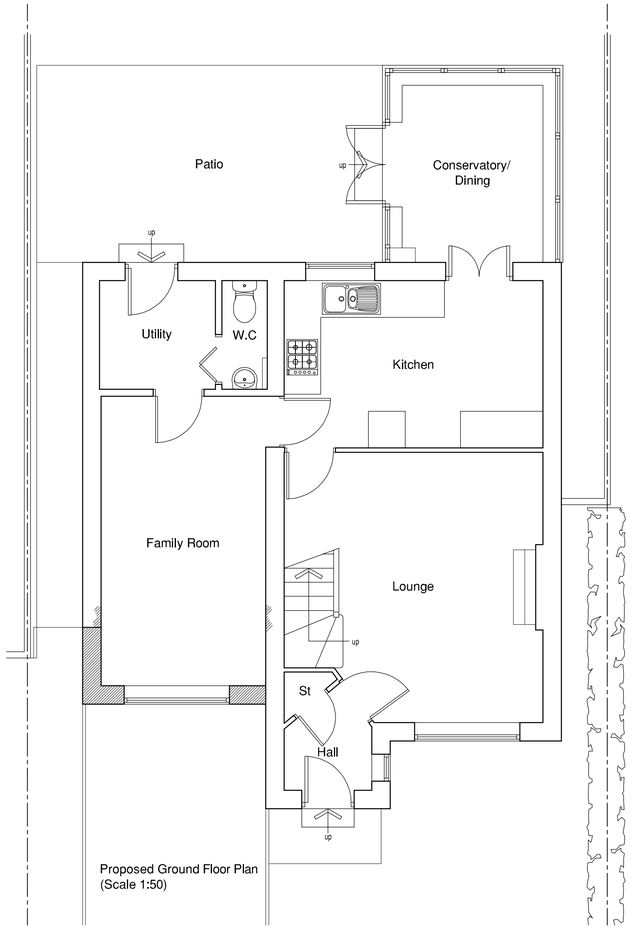

Proposed Ground Floor Plan
(Scale 1:50)

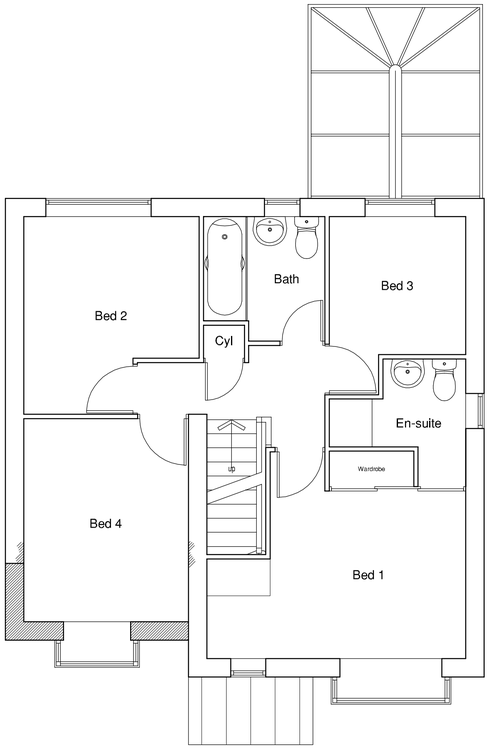

Proposed First Floor Plan
(Scale 1:50)

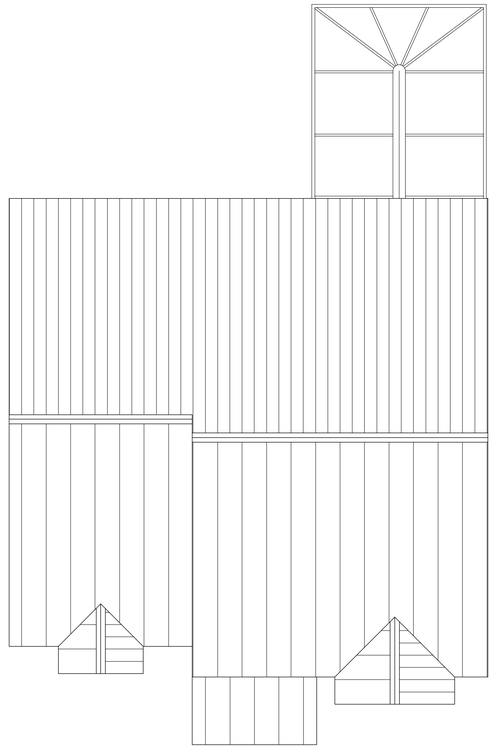

Proposed Roof Plan
(Scale 1:50)

EYRE ASSOCIATES LIMITED

ARCHITECTURAL SERVICES

3 LOW CROFT
WOMBWELL, BARNSLEY, SOUTH YORKSHIRE
S73 0DX

tel: 01226 341121

mob: 07799 143586

web: www.eyreassociates.co.uk

e-mail: enquiries@eyreassociates.co.uk

CLIENT
MR & MRS BLAKEMAN

PROJECT
PROPOSED EXTENSION
7 OLD HOUSE CLOSE
HEMINGFIELD

DRAWING TITLE
PROPOSED PLANS & ELEVATIONS

SCALES	DATE	DRAWN	CHKD
1:50 & 1:75	**05.08.13**	**CAE**	

DRAWING No. **13.0076/03** REV