



PROPOSED FRONT ELEVATION SCALE 1:50

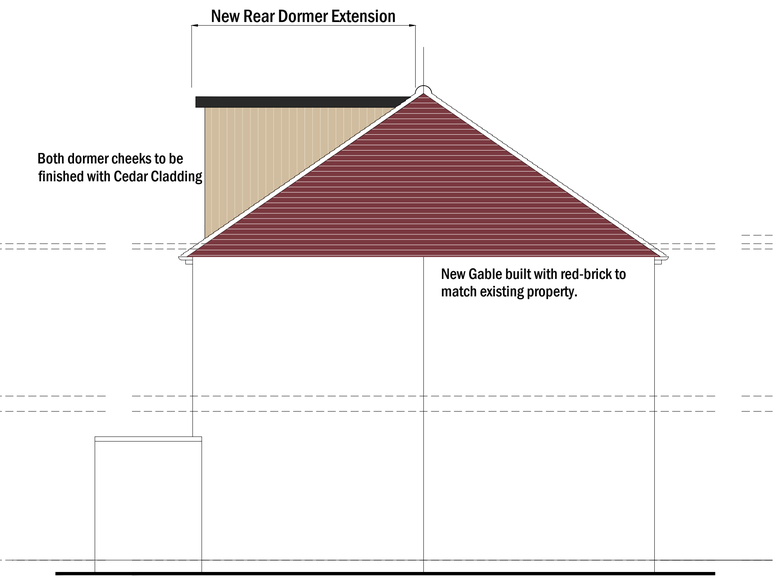

PROPOSED SIDE ELEVATION SCALE 1:50



PROPOSED REAR ELEVATION SCALE 1:50

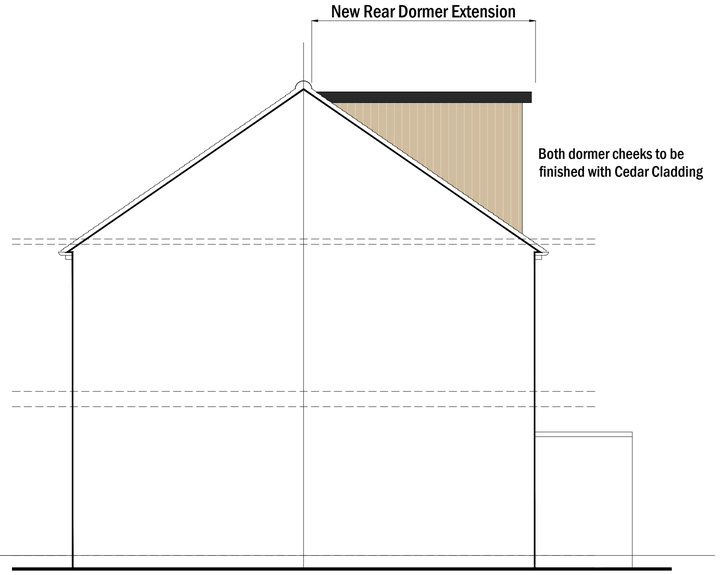

PROPOSED NORTHERN SIDE ELEVATION SCALE 1:50

HIRST ARCHITECTURE LTD
WWW.LHADESIGN.COM

THIS DRAWING/COPY AND ANY DESIGN THEREON IS PROTECTED BY COPYRIGHT AND IS THE PROPERTY OF HIRST ARCHITECTURE LTD. IT IS TO BE USED ONLY FOR THE PURPOSE FOR WHICH IT WAS EXPRESSLY LOANED AND IS NOT TO BE COPIED IN ANY FORMAT. INFORMATION WITHIN THIS DRAWING IS NOT TO BE PASSED TO ANY THIRD PARTY WITHOUT PRIOR WRITTEN CONSENT. ALL MEASUREMENTS TO BE CHECKED ON SITE PRIOR TO CONSTRUCTION. DO NOT SCALE THIS DRAWING.
HIRST ARCHITECTURE LTD
COMPANY NUMBER 12942045
2020 ©

NOT FOR CONSTRUCTION

PROJECT

10 HIGHFIELDS ROAD
DARTON
BARNSLEY S75 5ER

CLIENT:
The Whyke's

Notes:

DRAWING STAGE:
PLANNING

DRAWING TITLE:
PROPOSED ELEVATIONS

JOB NO: HA-21-16
DRAWING: 03

REVISION	DESCRIPTION	DATE
--	ORIGINAL ISSUE	June 21
--		
--		
--		
--		
--		
--		

SCALE
VARIES

A.1