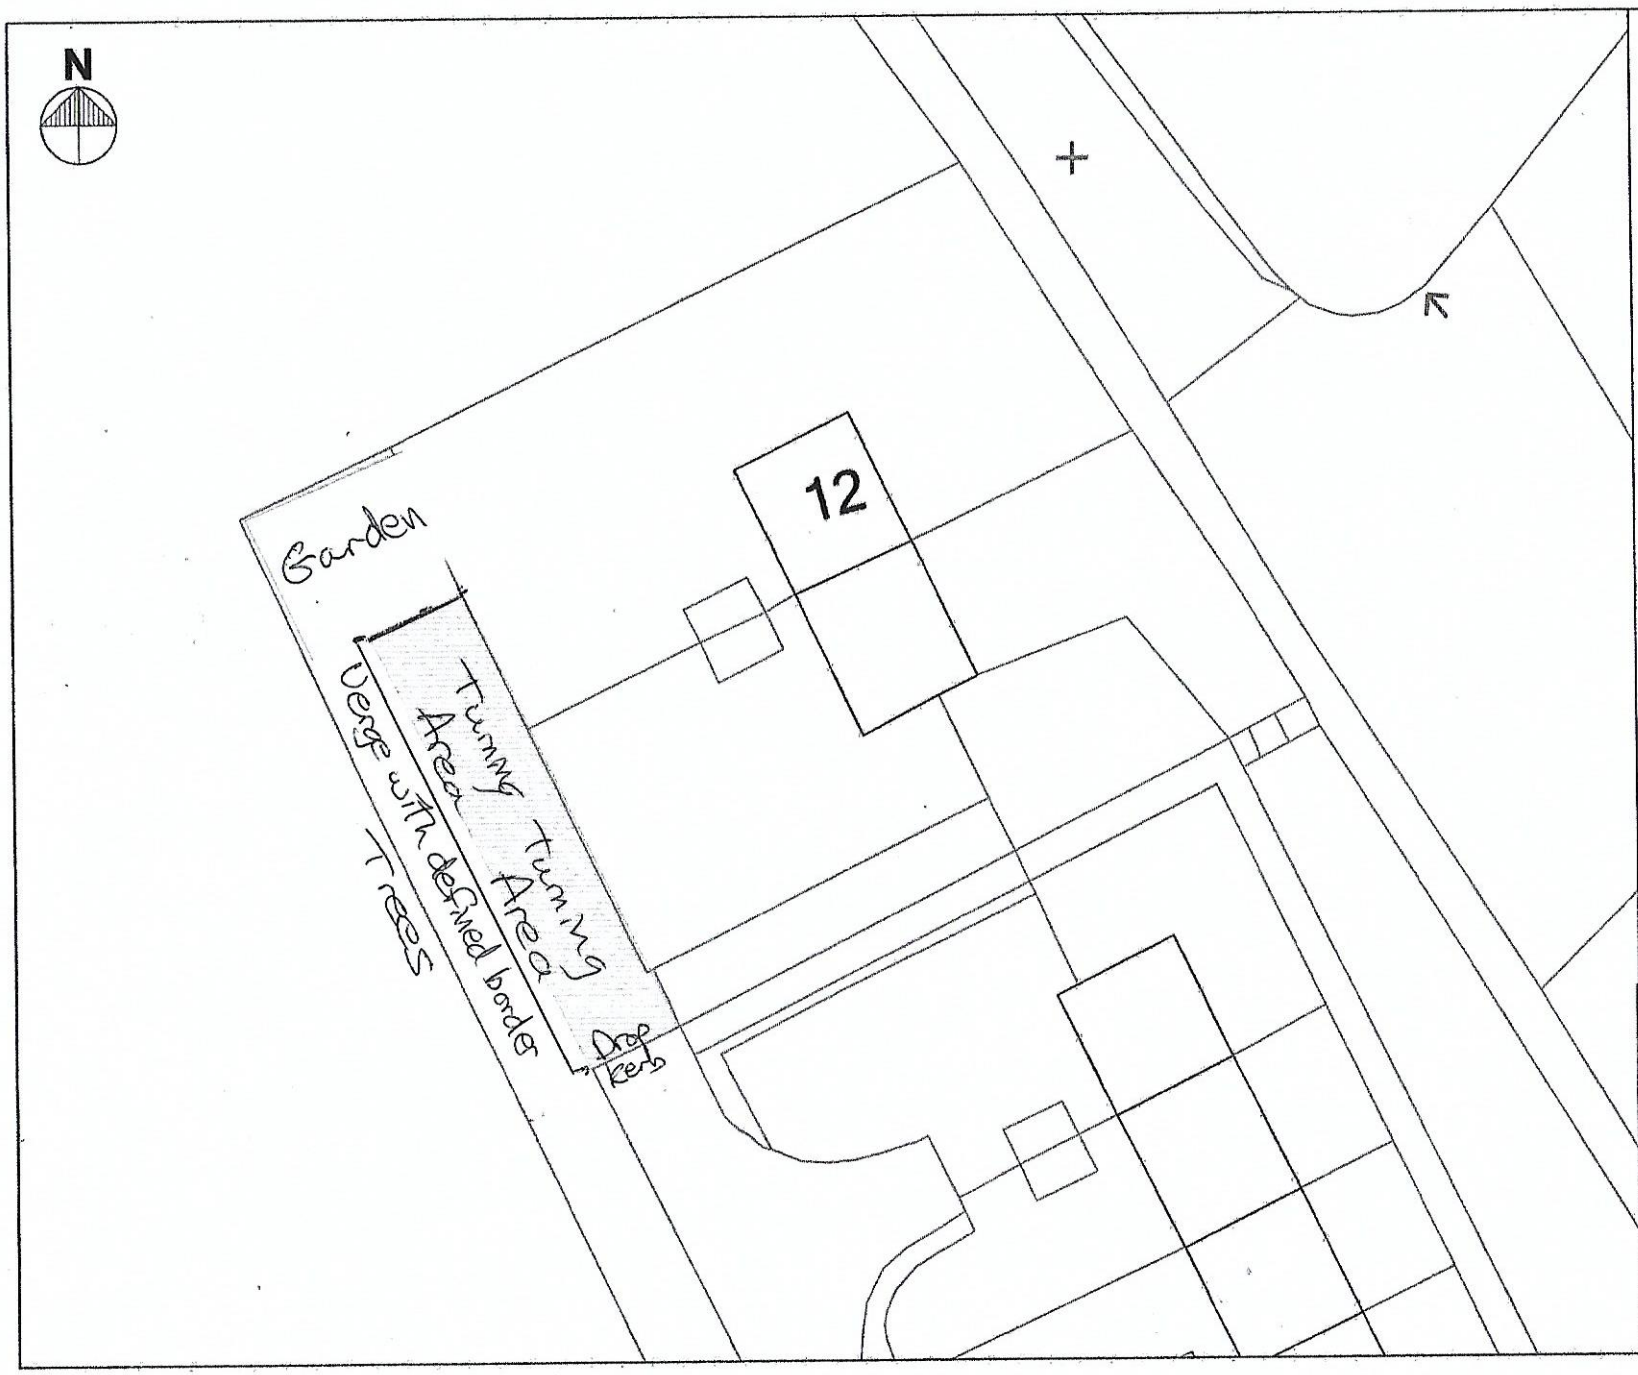


KEY TREE SOLUTIONS
ARBORICULTURAL CONSULTANTS

KEY- Site plan to be read in conjunction with Key Tree Solutions arboricultural statement. ref: HWWS01-19

Proposed region of grandstanding for additional parking.

Site Location	12 Hillside Way Wortley Sheffield S35 7DD
Job	**Arboricultural Survey**
Title	**Proposed Development**

Drawn by	Date	Scale @ A3	Drg. no.
L.Smith	March 2019	1:250	1