
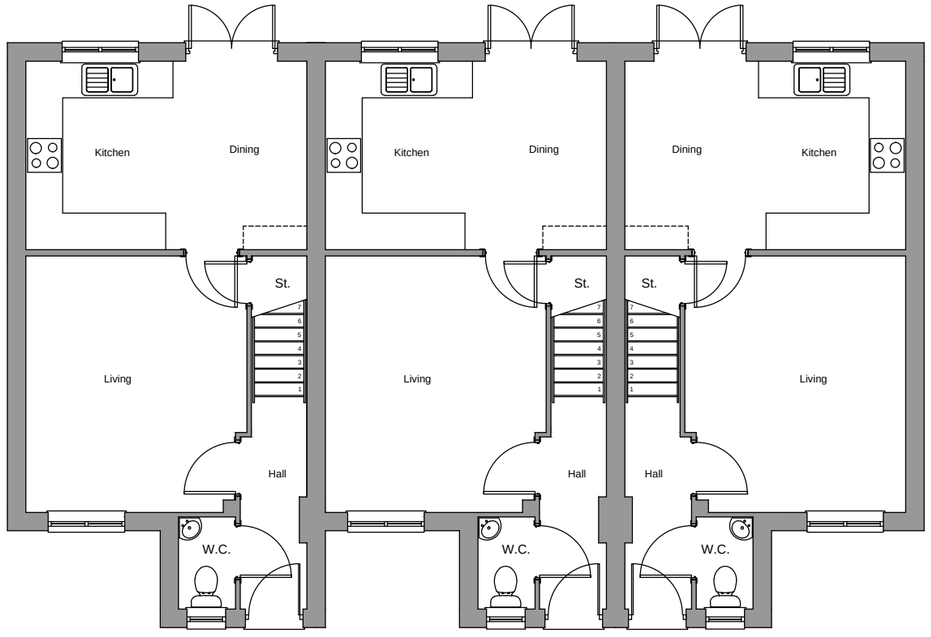


Ground Floor

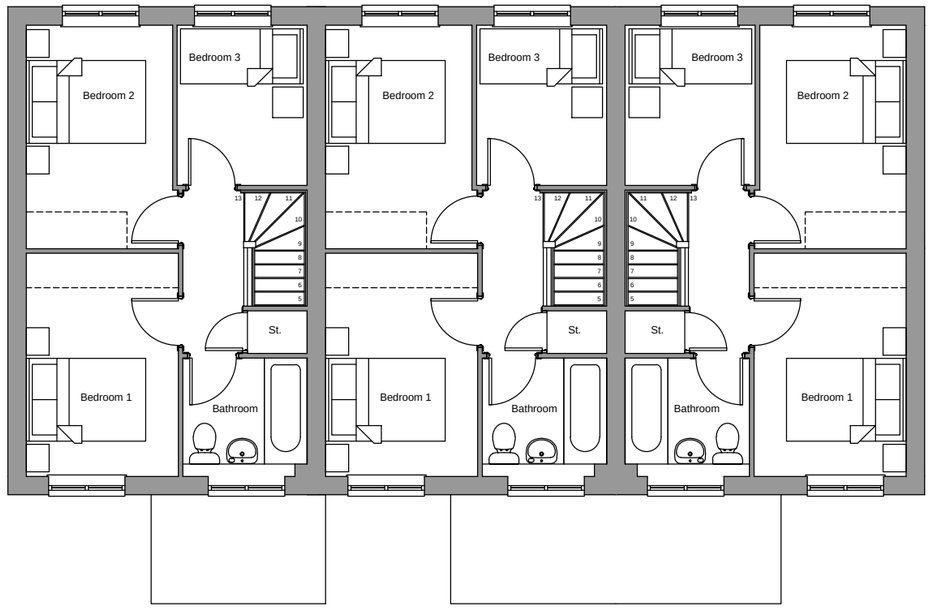

First Floor

House type drawing to be read in conjunction with plots:
66-68

A2 2015 (T1)

Type 1

Planning Floor Plans

761 sq ft

Scale 1:100

Date Feb 15

Drawing No. P - A2TS2

Rev

Bellway

(Yorkshire Division)
(a member of the Bellway Plc Group of Companies)

2 Deighton Close, Wetherby, West Yorkshire
LS22 7GZ
Tel 01937 583 533 Fax 01937 586 147
www.bellway.co.uk