
Drawing No.	Rev No.
MFS001 -001	

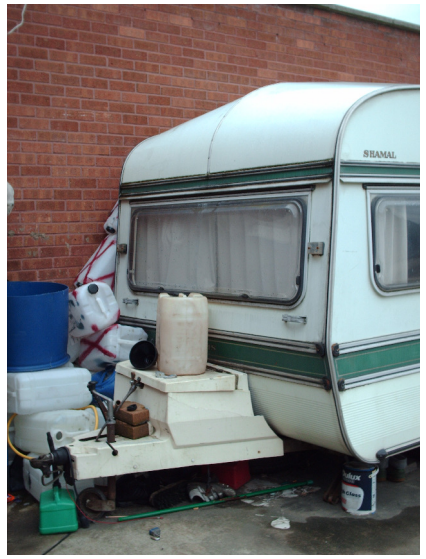


PHOTOGRAPH A




PHOTOGRAPH B



PHOTOGRAPH C

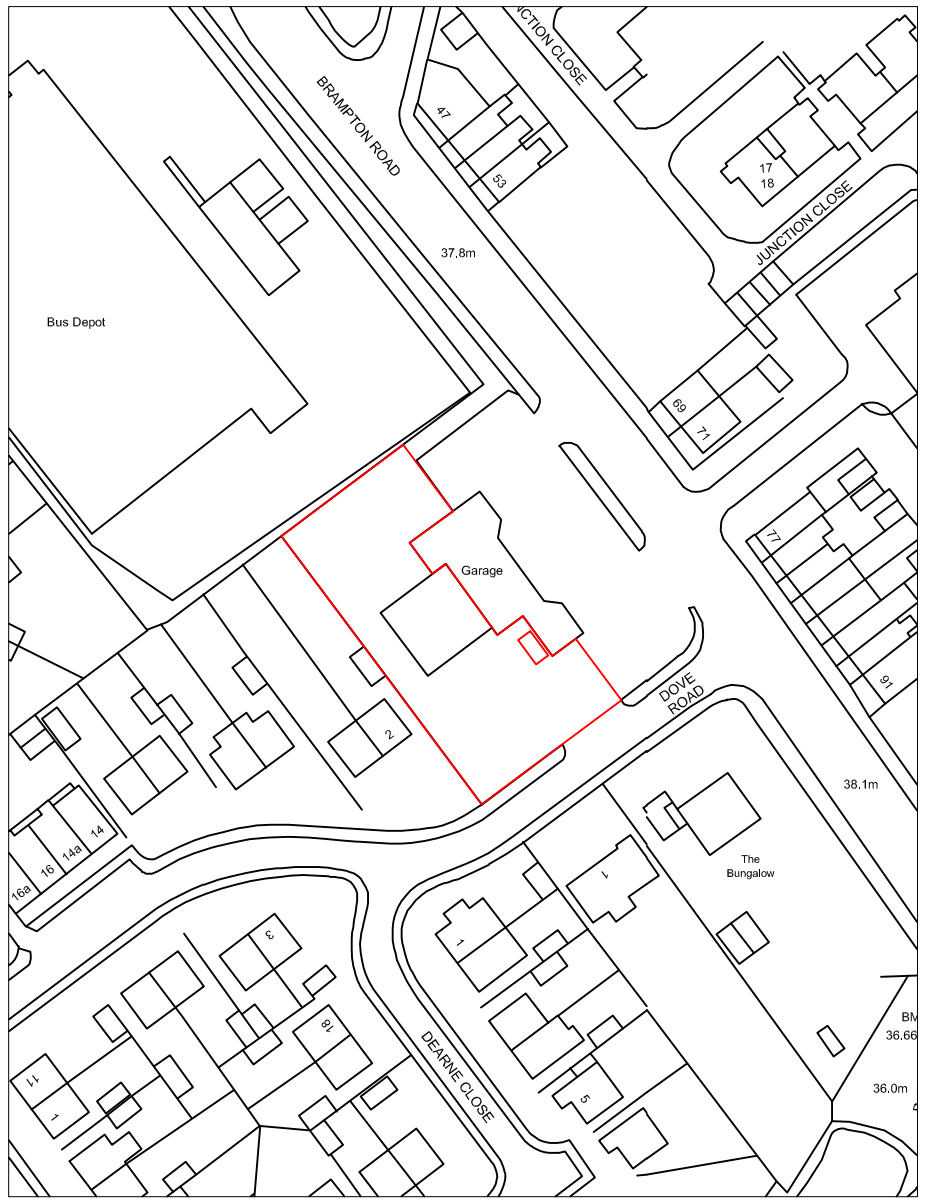

LOACATION PLAN
SCALE 1:1250 AT A3

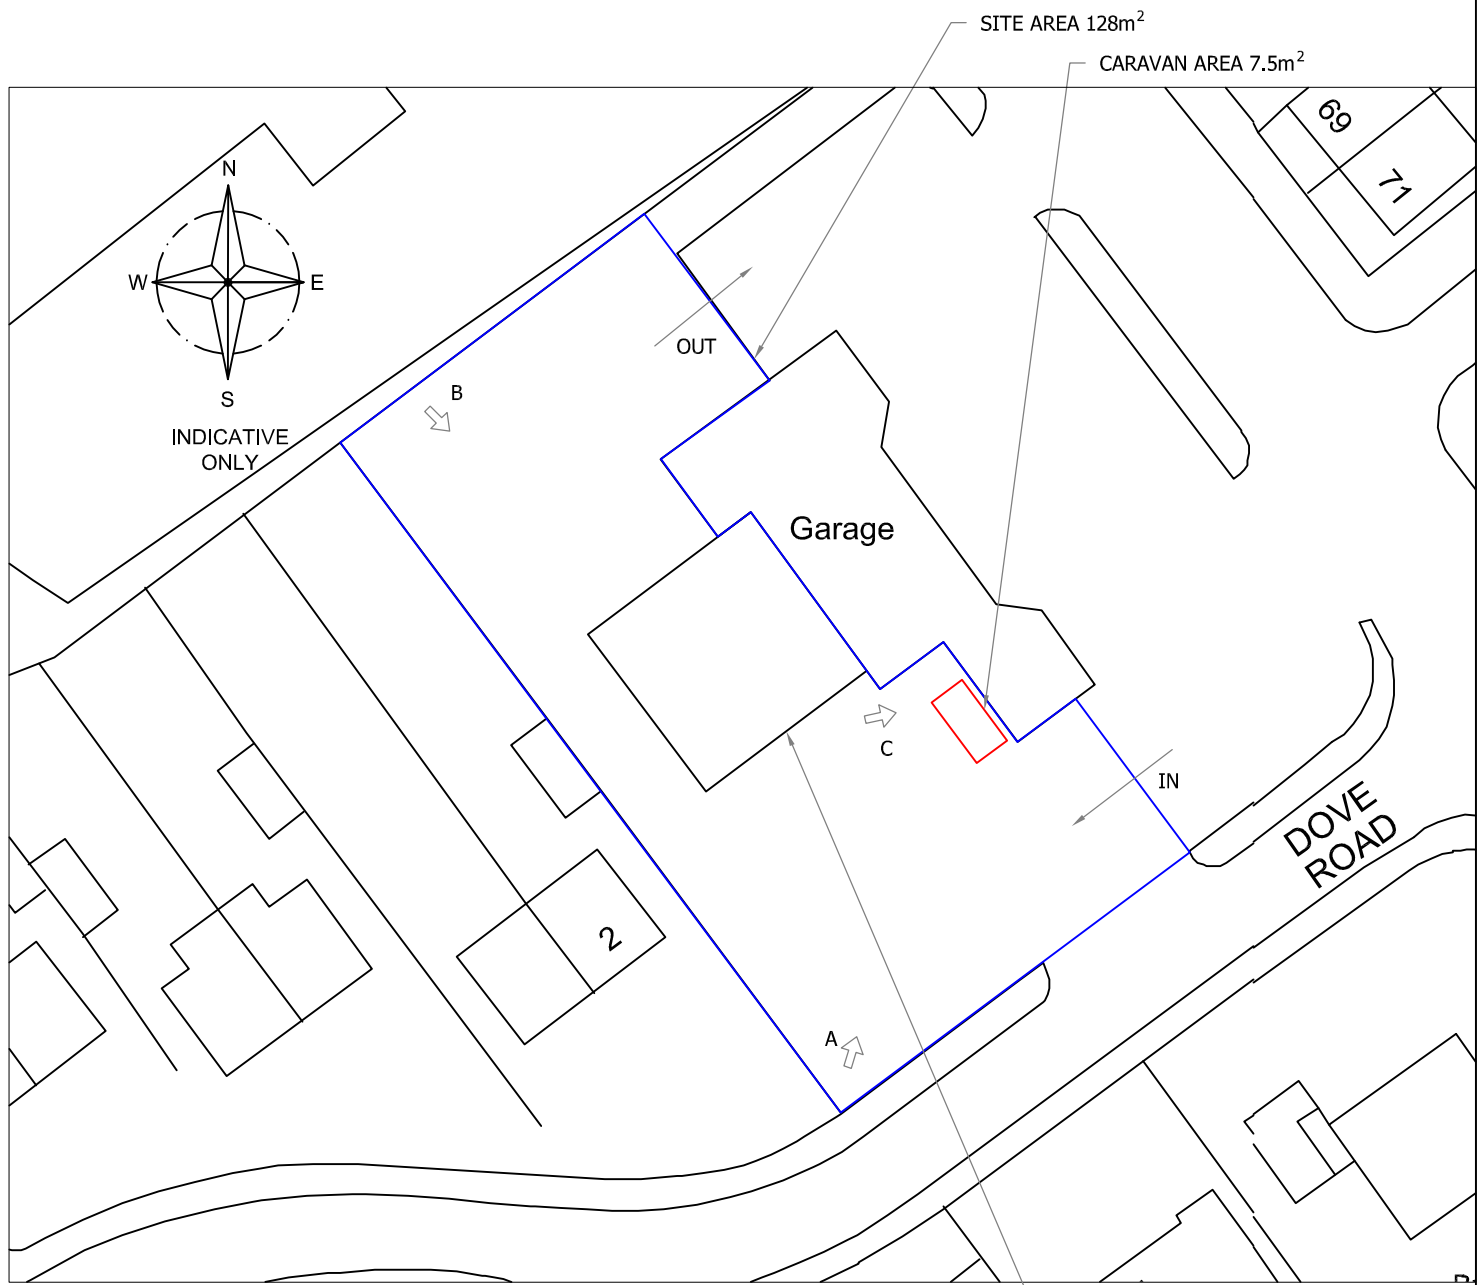

SITE PLAN
SCALE 1:500 AT A3

EXISTING GARAGE BAYS TO BE USED AS INTERNAL CLEANING AREAS

DO NOT SCALE: Contractor to check all dimensions and report any omissions or errors

NOTES

Rev	Description	By	Chk	App	Date

JRB DESIGNS Ltd
166 Churchfield Lane
Darton
Barnsley
S75 5EA
Tel: 01226 383542
Fax: 01226 380078
Mob: 07970 541192
Email: john@jrbdesigns.co.uk

This drawing is copyright. © jrbdesigns Ltd.

Client
MR F SHAWAN

Drawing Title
SITE PLANS

Address
3-4 BRAMPTON SERVICE STATION
BRAMPTON ROAD
WOMBWELL
BARNSLEY S73 0SS

Project Title:
CHANGE OF USE FROM GARAGE TO CAR WASH FACILITY

Purpose of Issue:
PLANNING

Drawing Status
FIRST ISSUE

Scale at A3	Drawn By	Date	
AS SHOWN	JRB	12/07/2009	
Checked By	Date	Approved By	Date
FS	12/07/2009	FS	12/07/2009
Project No.		Drawing No.	Revision
MFS001		001	-

APPROVAL [X] INFORMATION [ ] TENDER [ ] CONTRACT [ ] CONSTRUCTION [ ]