

Do not scale from this drawing
The contractor is to check all dimensions on site and report any discrepancies to the architect
All rights described in chapter IV of the copyright, designs and patents act 1988 have been generally asserted

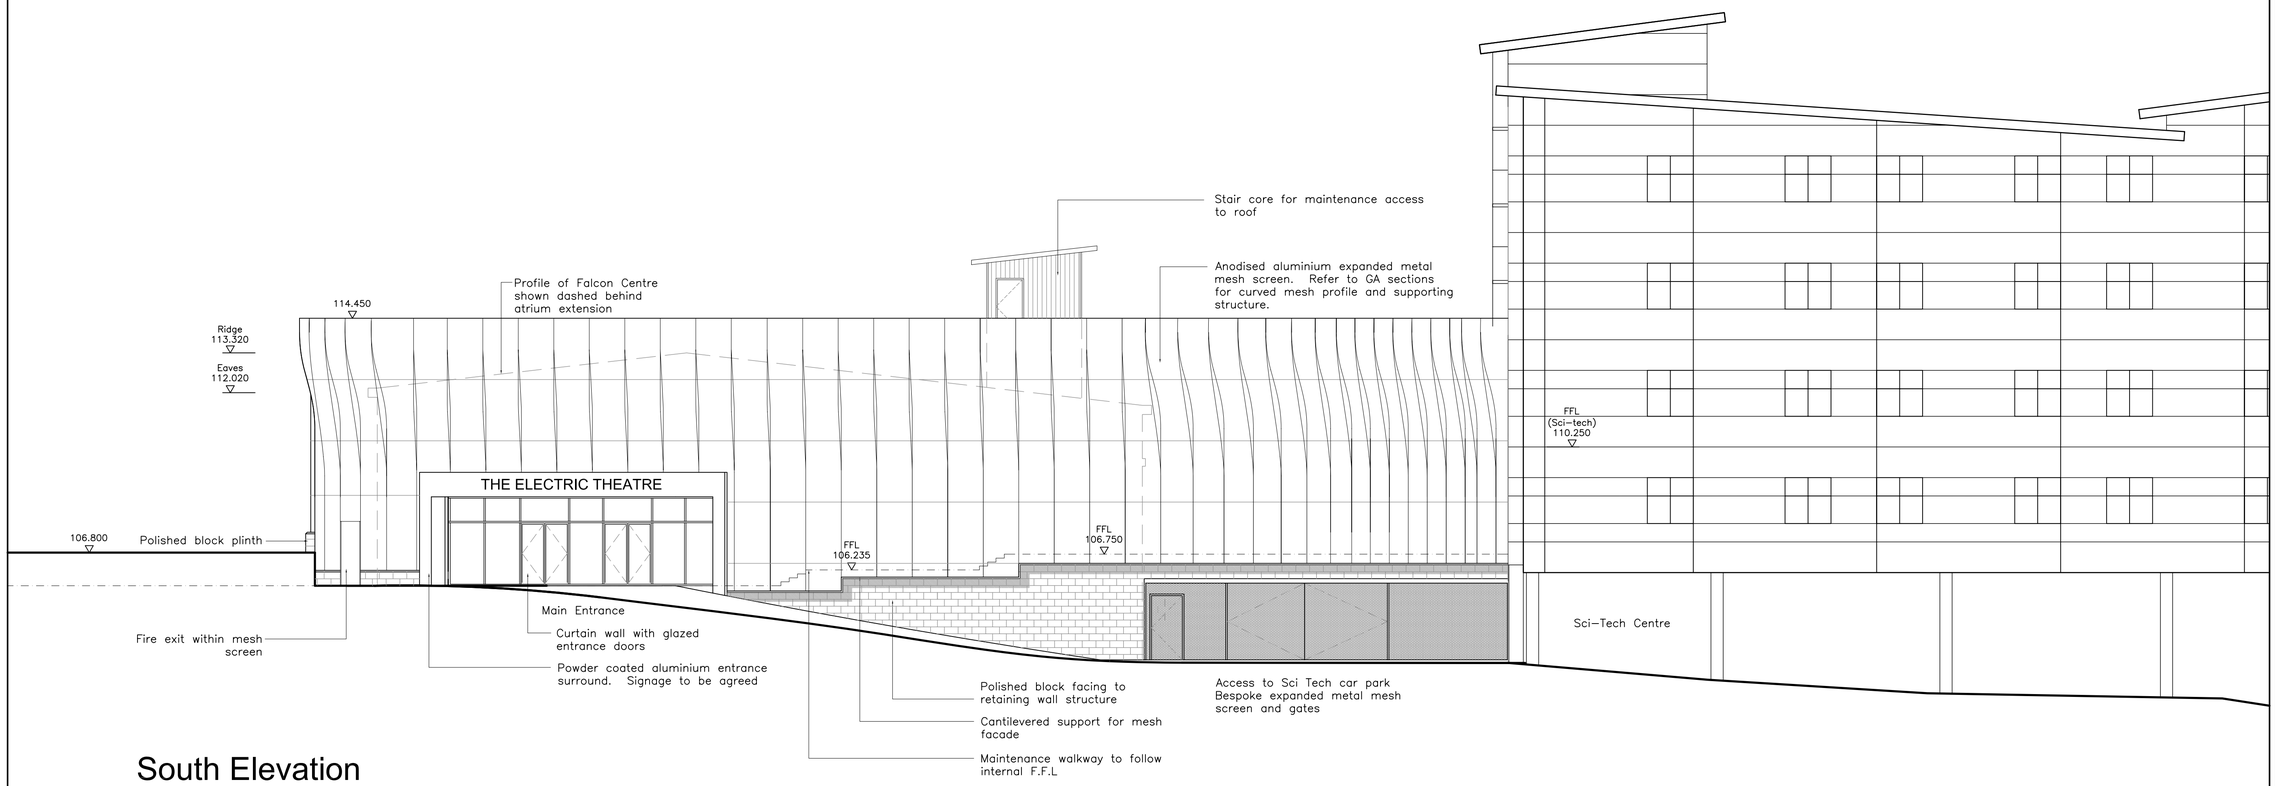

South Elevation

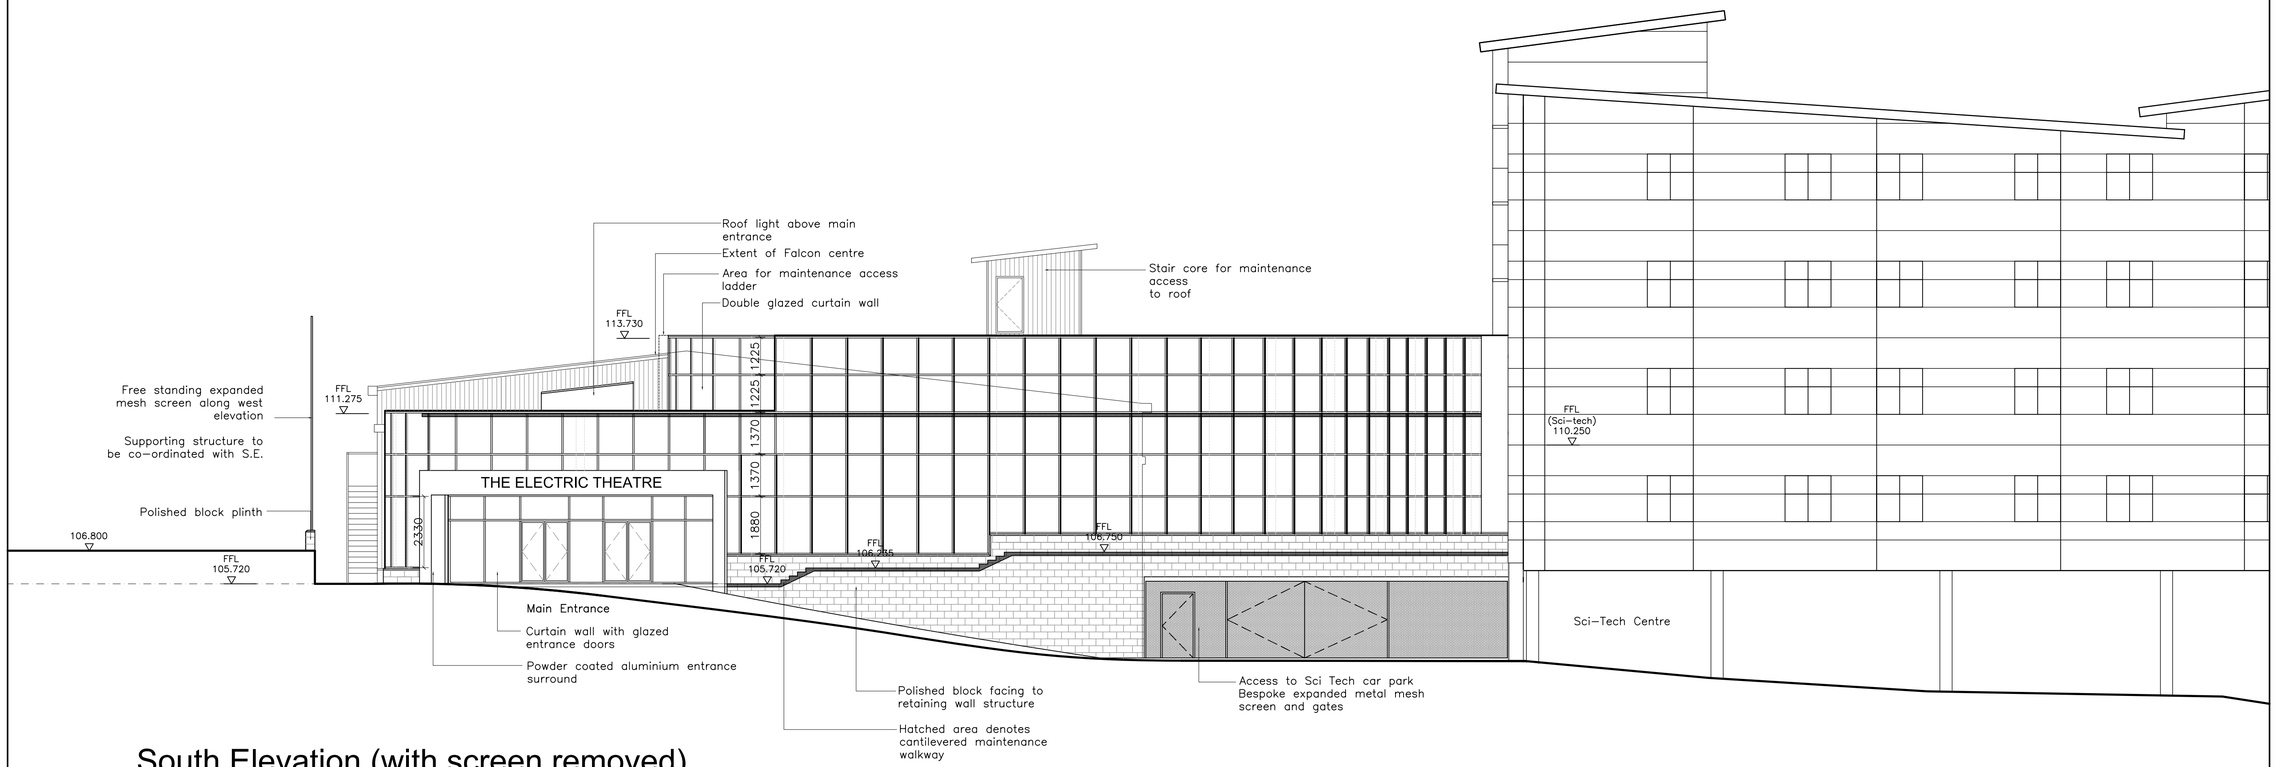

South Elevation (with screen removed)

Planning Issue

D	19.11.10	Drawn: AL	Check: PP

Issued for Planning Approval

C	12.11.10	Drawn: AL	Check: PP

Issued for tender

B	08.11.10	Drawn: AL	Check: PP

Drawing updated following design development

A	18-10-10	Drawn: CA	Check: PP

Initial Issue as part of Interim Stage D

-	10-09-10	Drawn: CA	Check: PP

Initial Issue as part of Interim Stage C Report

Fulcrum
2 Sidney Street
Sheffield S1 4RH
Telephone +44(0)1142761651
Facsimile +44(0)1142799191
Website www.jeffersonsheard.com

Jefferson Sheard Architects

Drawn	CA
Check	PP

Project
Barnsley College
Performing Arts (Falcon Centre)

Drawing
Proposed Elevation
South

Scale 1:100@A1	Date 13.08.10	
Ref. 0011	Number 3101	Rev. D