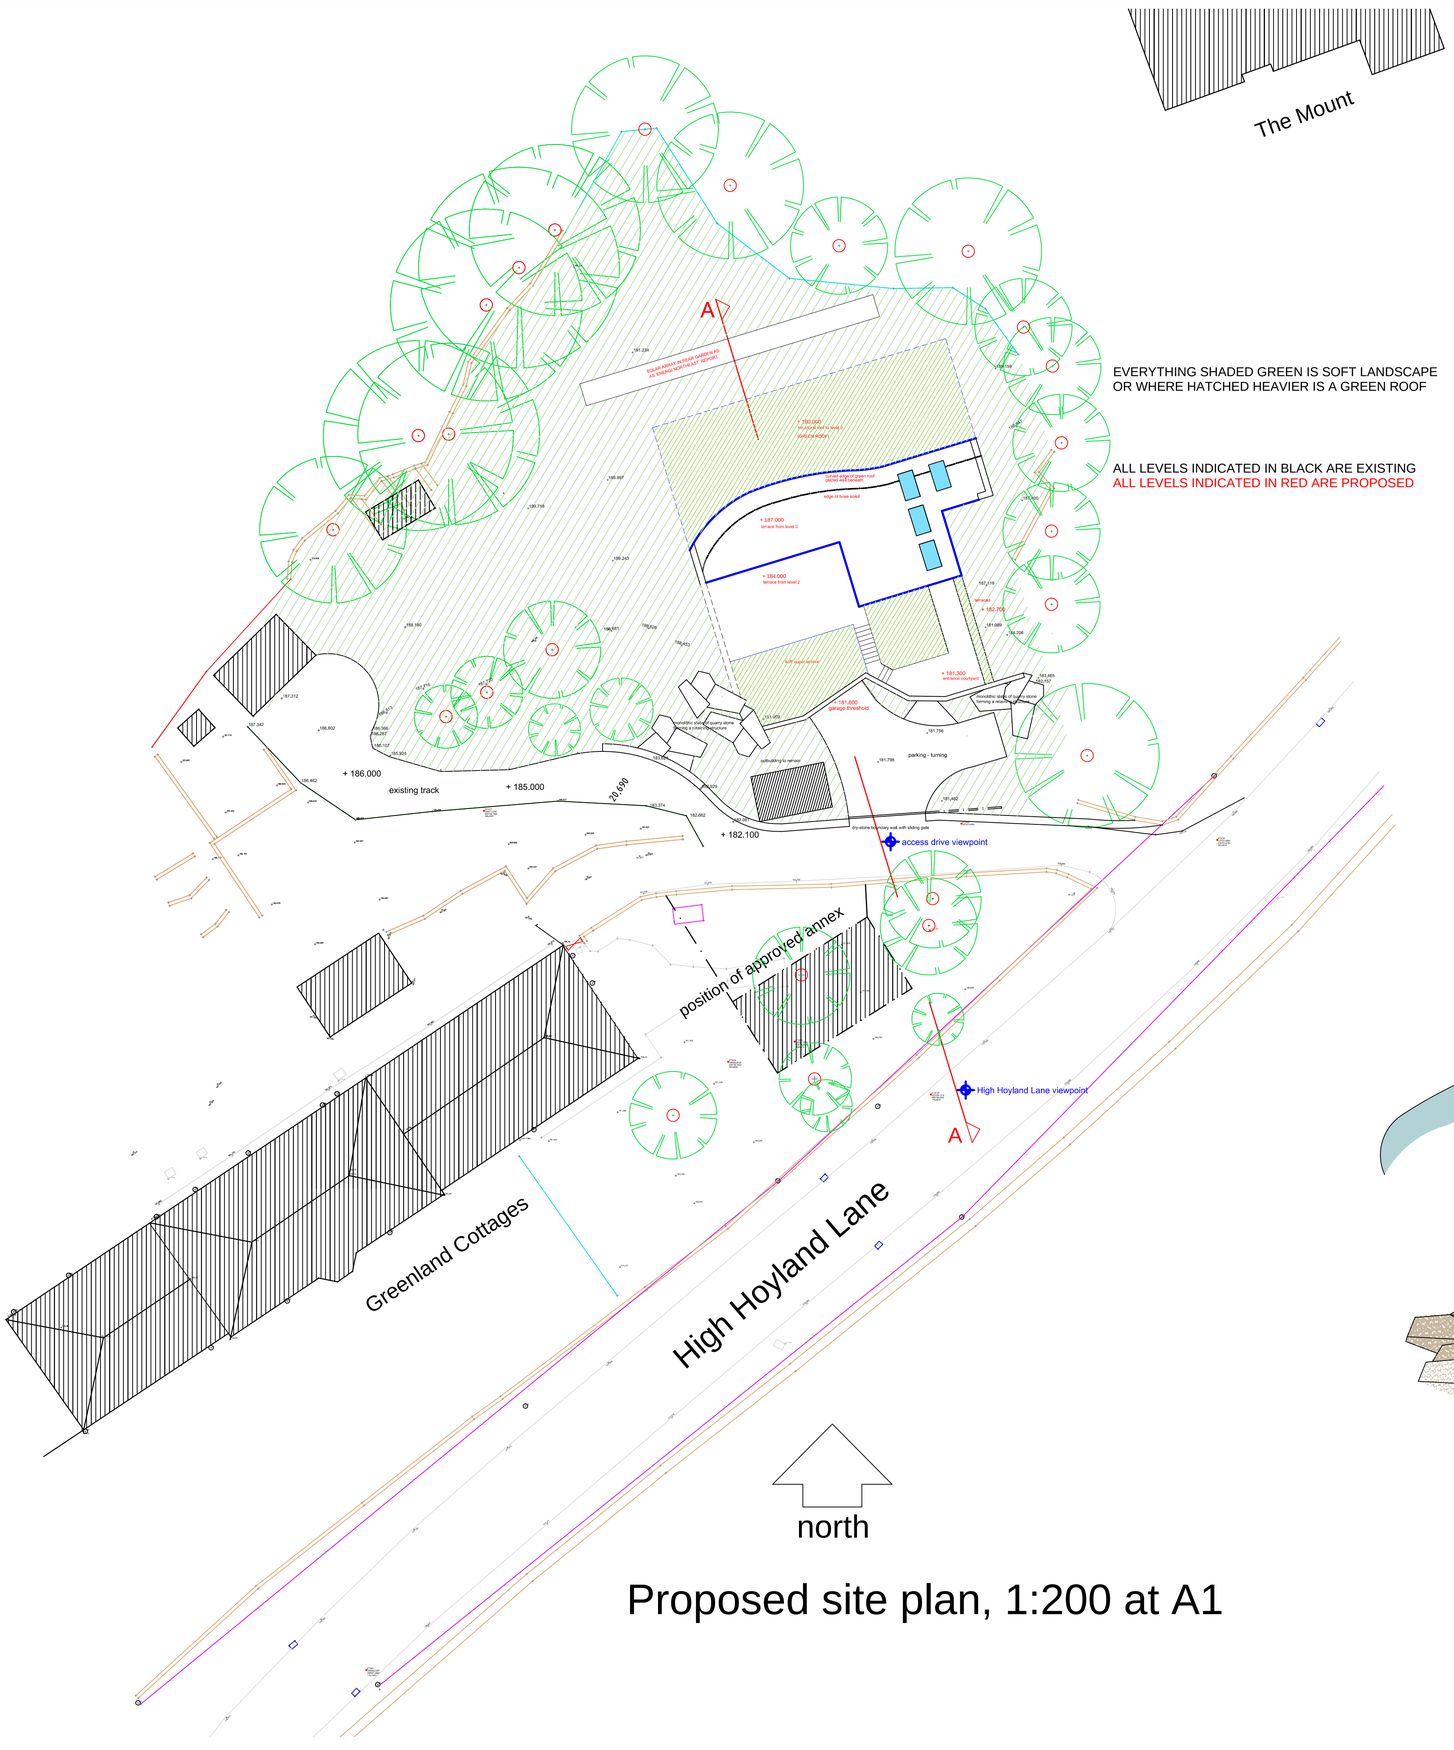



Proposed site plan, 1:200 at A1

EVERYTHING SHADED GREEN IS SOFT LANDSCAPE
OR WHERE HATCHED HEAVIER IS A GREEN ROOF

ALL LEVELS INDICATED IN BLACK ARE EXISTING
ALL LEVELS INDICATED IN RED ARE PROPOSED

1) This drawing and the design and details depicted thereon are the copyright of Peter Dimberline Chartered Architect.
2) All dimensions on this drawing are to be checked by the Contractor and any discrepancies are to be reported to the Architect.
3) Do not scale critical dimensions off this drawing.
4) Contractor to ensure that all Health & Safety requirements (CDM Regulations) in relation to this project will be complied with.


all green hatching represents natural soft landscape and green roofs

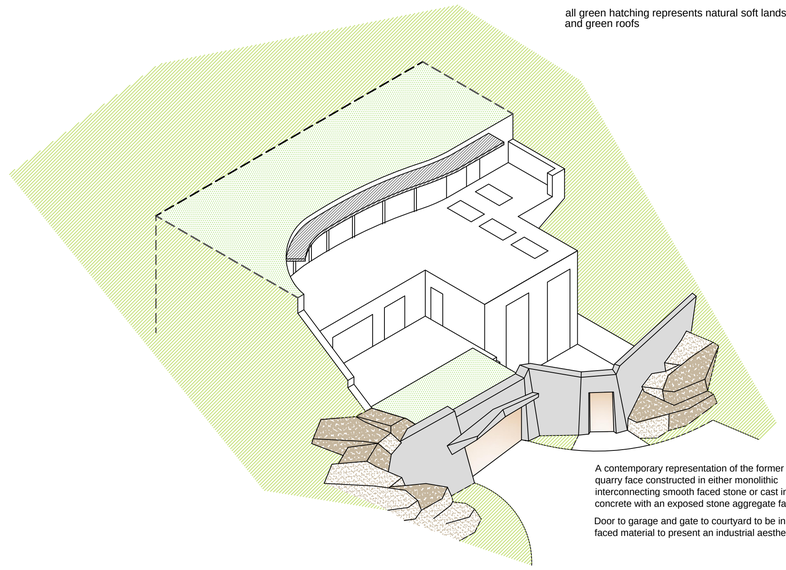

A contemporary representation of the former quarry face constructed in either monolithic interconnecting smooth faced stone or cast insitu concrete with an exposed stone aggregate face.

Door to garage and gate to courtyard to be in 'Corten' faced material to present an industrial aesthetic.

simple perspective to show mass of building and set back etc

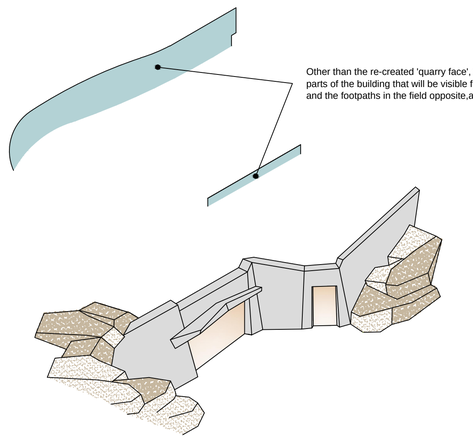

Other than the re-created 'quarry face', the only parts of the building that will be visible from High Hoyland Lane and the footpaths in the field opposite,are shown shaded in grey/blue.

REVISIONS

PETER DIMBERLINE Dip Arch, RIBA
CHARTERED ARCHITECT

2 TIPSEY COURT, STAINCROSS
BARNSLEY, S75 6FZ

tel/fax (01226) 390947
email: pdimberline@tiscali.co.uk

CLIENT
Mr S Warsop

PROJECT
Proposed Eco-dwelling built into former quarry

LOCATION
'ITHACA'
Site to the rear of Greenland Cottages,
High Hoyland Lane, High Hoyland, Barnsley

DRAWING
Proposed site plan and image.

SCALES 1:200 at A1 DATE Jan' 21

DRWG No. 2016/07/10 DRAWN BY PD

REV.