




FRONT ENTRANCE ELEVATION

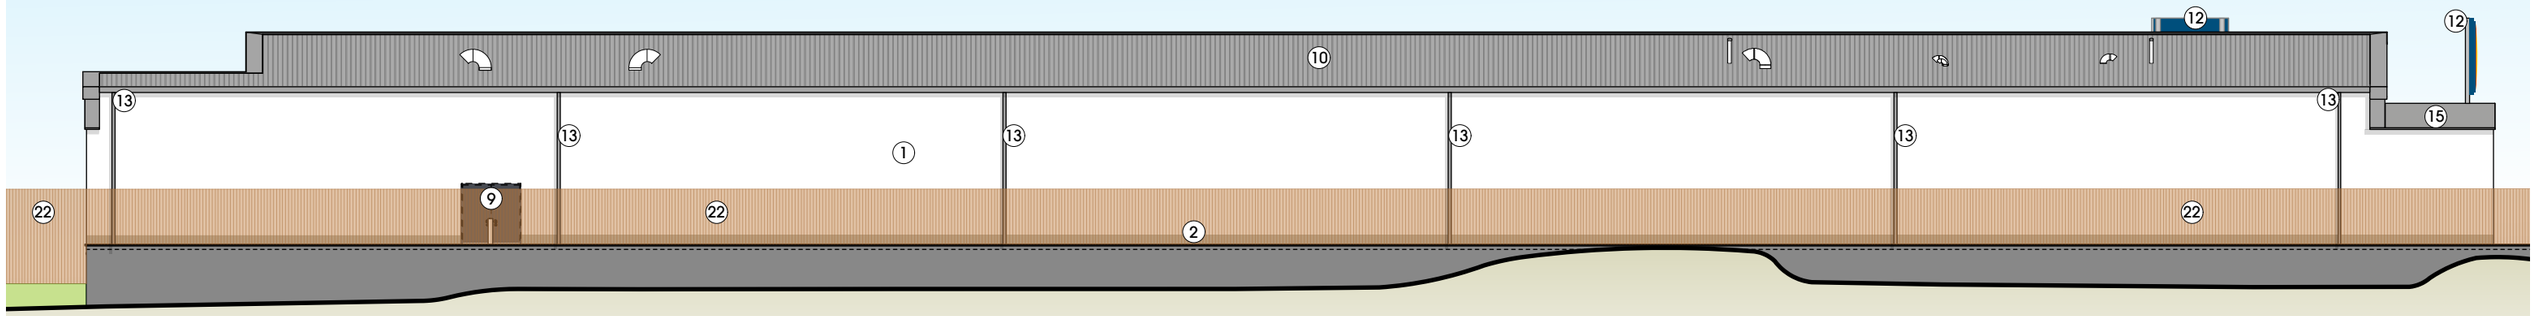

REAR ELEVATION

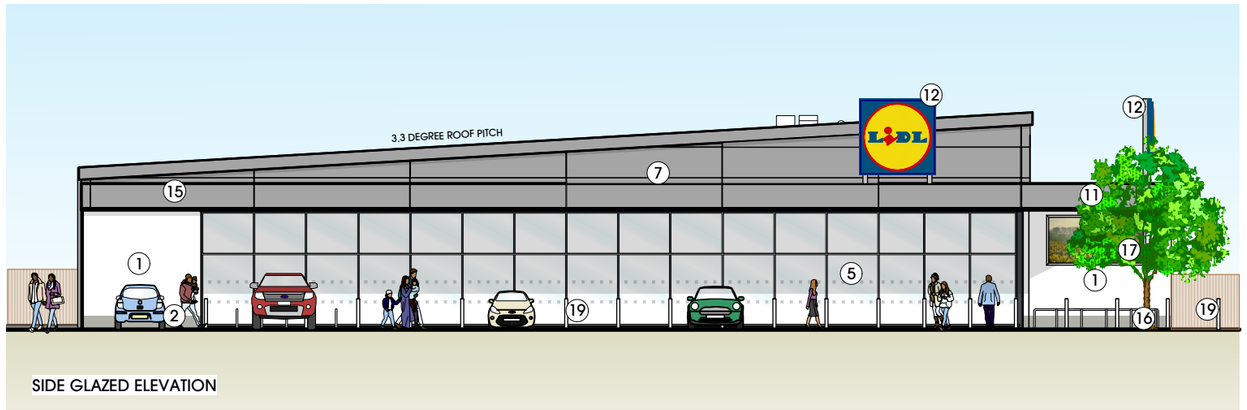

SIDE GLAZED ELEVATION

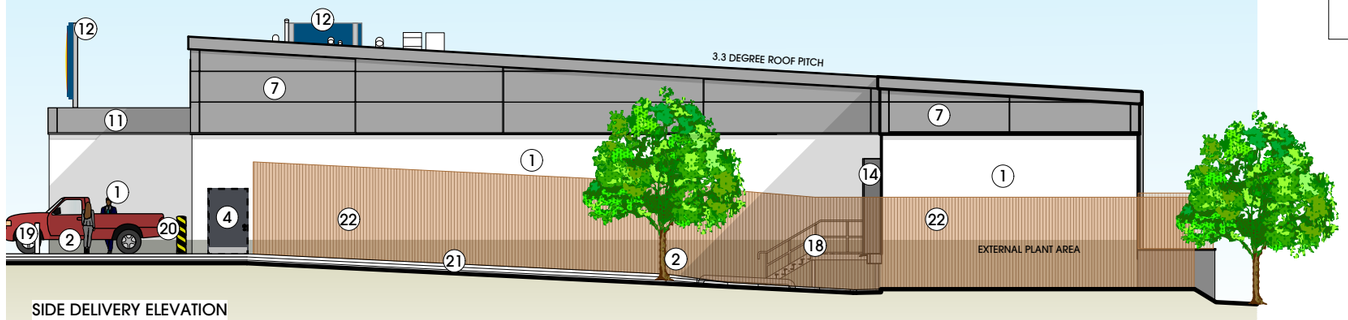

SIDE DELIVERY ELEVATION

MATERIALS KEY

1. RENDERED WALLS WITH PAINT FINISH. COLOUR - WHITE RAL 9010
2. RENDERED PLINTH. COLOUR - GREY RAL 7038
3. SECTIONAL DOOR. COLOUR - GREY RAL 7024
4. POWDER COATED STEEL DOOR. COLOUR - GREY RAL 7024
5. FULL HEIGHT DOUBLE GLAZED SHOP FRONT GLAZING IN POWDER COATED ALUMINIUM FRAME. COLOUR - GREY RAL 7024
6. FULL HEIGHT DOUBLE GLAZED ENTRANCE POD IN POWDER COATED ALUMINIUM FRAME. COLOUR - GREY RAL 7024
7. INSULATED METAL PANELS. COLOUR - GREY RAL 9006
8. INDICITIVE POSITION OF POSTER DISPLAY UNIT.
9. STEEL FIRE DOOR. 1.8m MINIUMUM CLEAR OPENING REQUIRED. COLOUR - GREY RAL 7024
10. CLADDED ROOF WITH SINGLE PLY MEMBRANE. COLOUR - GREY RAL 9006
11. OVERSAILING EXTERNAL CANOPY - METAL FLASHING FASCIA TO MATCH CLADDING.
12. CORPORATE 2500x2500mm BUBBLE SIGNAGE.
13. ALUMINIUM EAVES, GUTTERS AND RWP TO MATCH CLADDING COLOUR.
14. 3.2 x 3.2 x 0.9m DOCK SHELTER TO DELIVERY DOOR. COLOUR - GREY RAL 7024
15. METAL FLASHING FASCIA TO CANOPY. COLOUR - GREY RAL 9006
16. TROLLEY BAY UNDER CANOPY.
17. INDICITIVE POSITION OF ADVERTISING BILLBOARD.
18. STEEL DRIVERS STEPS, STAIRCASE AND BALLUSTERS WITH HANDRAILS. COLOUR - GREY RAL 7024 ALL STEPS TO BE CONSTRUCTED IN ACCORDANCE WITH BUILDING REGULATIONS AND TO HAVE CONTRASTING NOSING AND TREADS.
19. NEW BOLLARDS TO FRONT OF GLAZED WINDOWS.
20. NEW STEEL HGV BOLLARD PAINED YELLOW AND BLACK.
21. RAMPED ACCESS TO DELIVERY BAY DOORS.
22. 3m HIGH ACOUSTIC TIMBER FENCE (MINIMUM 15Kg/msq) TO PLANT AREA

Rev.	Date	Description	Drawn
F.	07.03.18	Updated in line with latest Lidl spec. 2017.3, received 21.02.18. Context re-added	RT/LS
E.	24.01.18	1.8m high timber fence added to rear elevation	AB
D.	30.11.17	Updated in line with latest spec	AB
C.	14.11.17	Updated in line with latest spec	AB
B.	22.09.17	Updated to show retaining wall	AB
A.	10.08.17	Updated in line with latest spec	AB

THIS DRAWING IS COPYRIGHT, AND REMAINS THE PROPERTY OF HTC ARCHITECTS. IT MUST NOT BE REPRODUCED, USED, DISCLOSED OR TRANSMITTED TO THIRD PARTIES IN ANY FORM, IN WHOLE OR IN PART, WITHOUT PRIOR WRITTEN PERMISSION.

DO NOT SCALE!
ALL DIMENSIONS SHOULD BE CHECKED ON SITE BEFORE WORK COMMENCES

IN ACCORDANCE WITH LIDL SPECIFICATION 2017.3, RECEIVED 22.02.18

htcarchitects
York Place Studio
8 Britannia Street
Leeds
LS1 2DZ
T:(0113) 244 3457
W: www.htcarchitects.co.uk
E: info@htcarchitects.co.uk

client
Lidl UK GmbH

project
Wakefield Road, Mapplewell

drawing title
Proposed Type 1300 Elevations

date July 2017
status Planning Issue
scale 1:200 @ A3
drawn AB checked LS
job no. 1744 dwg no. P201 Rev. F