


Site plan

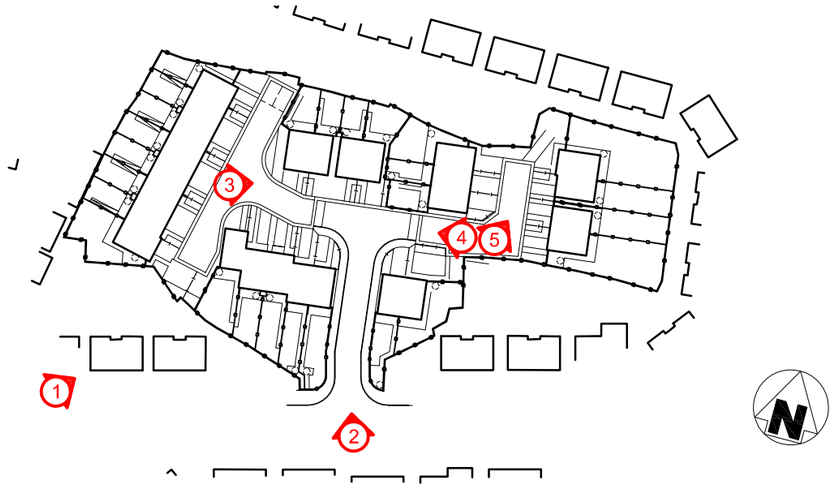

1 Axonometric view from south-west



2 Junction with Lund Lane



3 Looking east towards Plot 25



4 Looking west towards Plot 10



5 Looking west towards Plot 10

REVISIONS

This design is copyright ©

Cornell Group Ltd.

Residential Development
The Close, Lund Lane,

Barnsley

3D Views

Drawn: GJ Scale: 1:100@A3
Date: 8.3.13 Checked: KWB

brewsterbye architects
5 NORTH HILL ROAD
HEADINGLEY
LEEDS
LS6 2EN
telephone
0113 2754000
facsimile
0113 2844250
e.mail
info@brewsterbye.co.uk

Dwg No: 386/41(02)004 #