


FRONT ELEVATION




REAR ELEVATION




SIDE ELEVATION

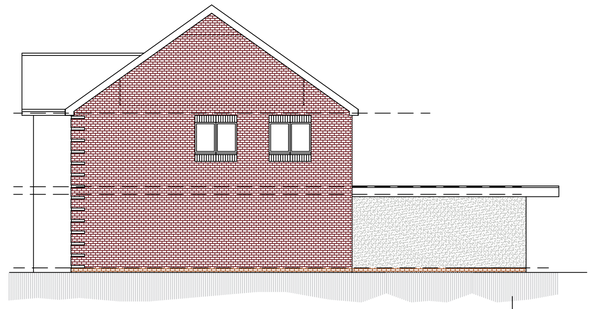


SIDE ELEVATION

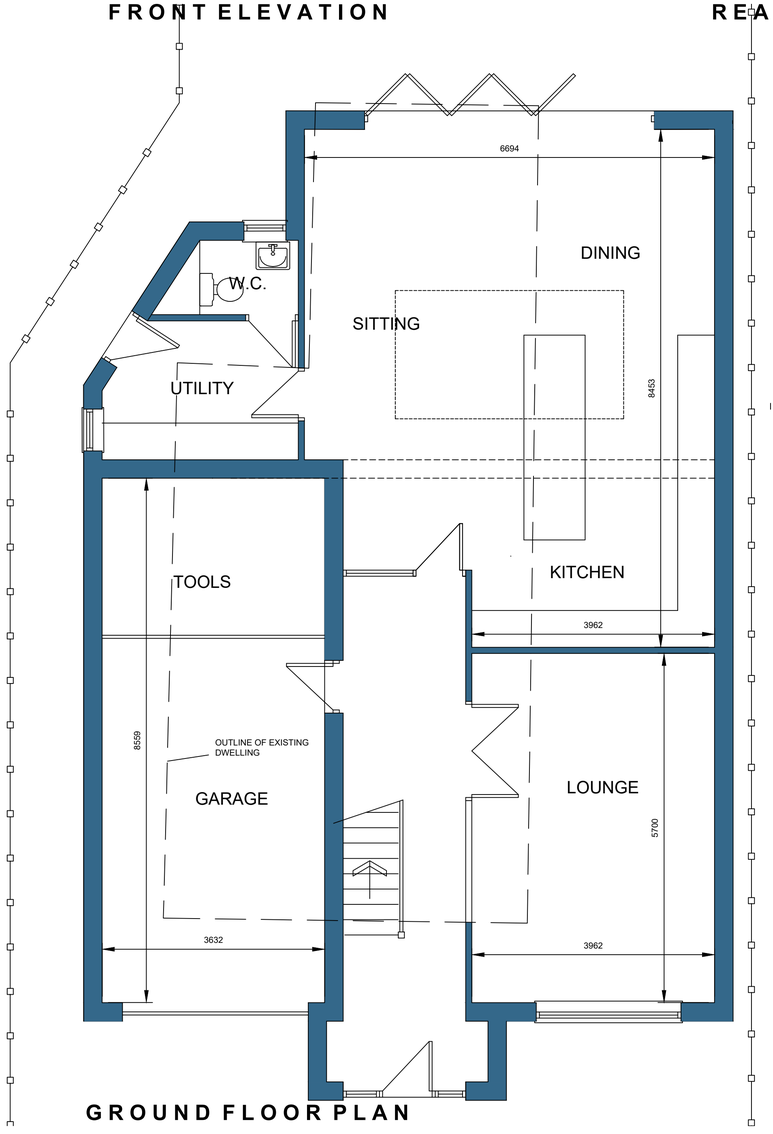


GROUND FLOOR PLAN

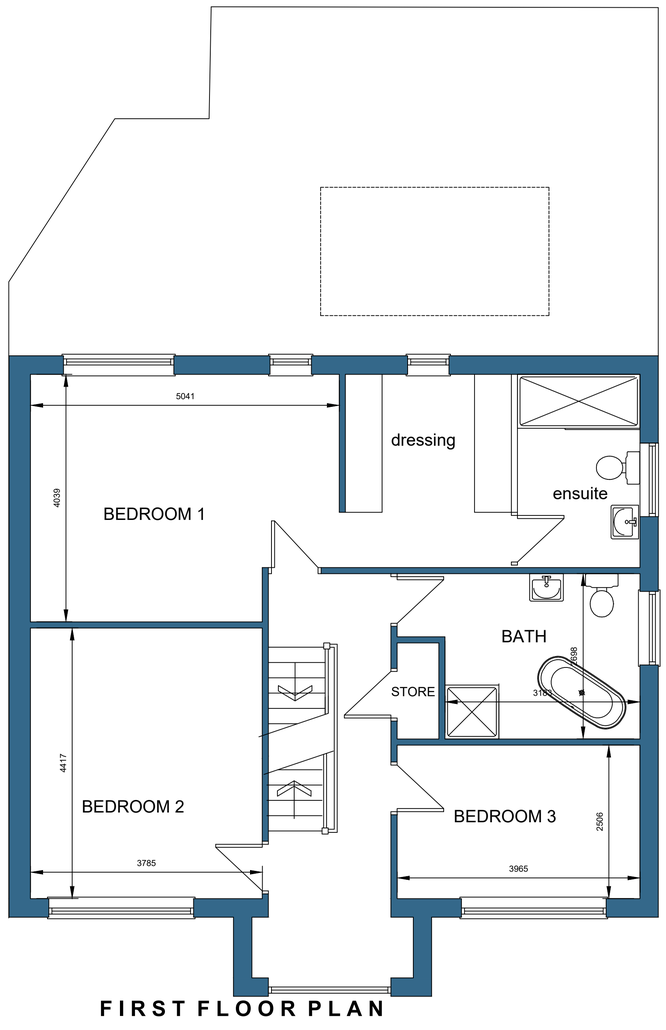


FIRST FLOOR PLAN

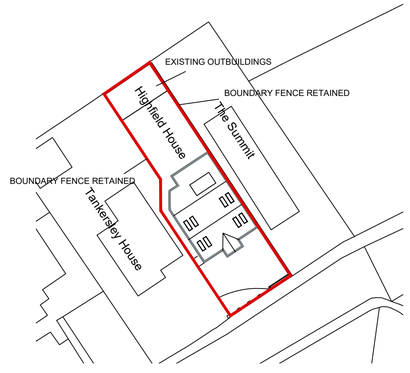


SITE PLAN SCALE 1:500

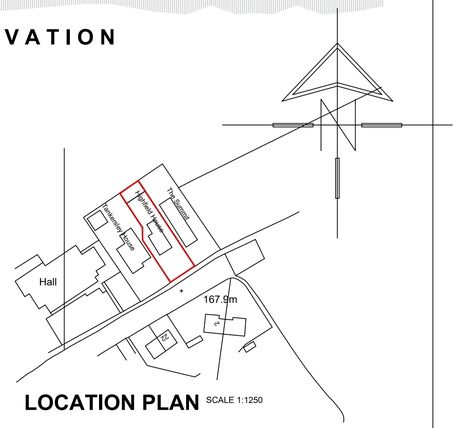

LOCATION PLAN SCALE 1:1250

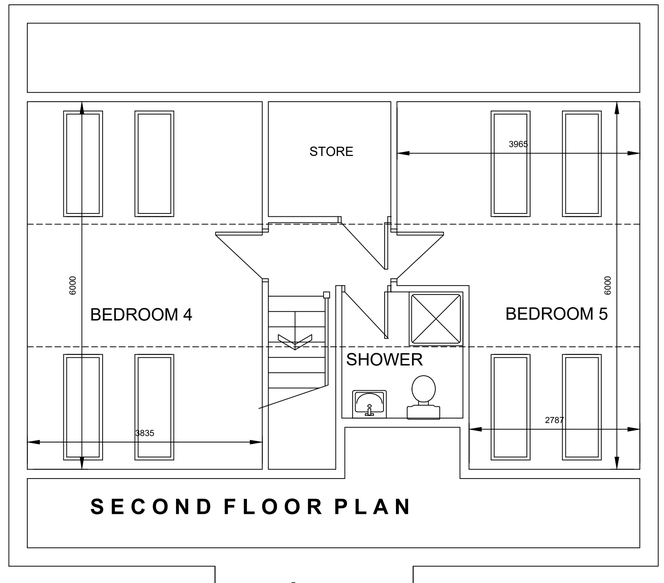

SECOND FLOOR PLAN

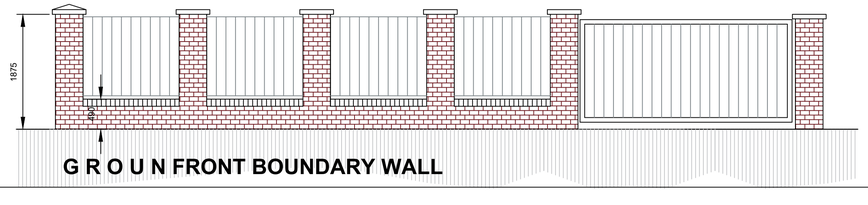

GROUN FRONT BOUNDARY WALL

White Agus PARTNERSHIP
OFFICE ONE,
34 VICTORIA ROAD,
BARNSLEY,
S70 2BU
Phone: 01226 208482
Email: info@whiteaguspartnership.co.uk
Web: www.whiteaguspartnership.co.uk

ARCHITECTURAL SERVICES

Project.	Client.
PROPOSED DWELLING AT 'HIGHFIELD' PILLEY LANE, TANKERSLEY BARNSLEY, S75 3AP	MR & MRS S. KOC

Drawing Title.	Date.	Scale.
PLANS AND ELEVATIONS	JULY 2019	1:50 & 1:100 @ A1
	Ref. 19-051 / Dwg. No. 01	Rev. C

Date	Suffix	Description	Date	Suffix	Description
26-07-19	A	GENERAL REVISIONS			
06-08-19	B	REVISED TO CLIENTS REQQUIREMENTS			
01-10-19	C	FRONT ELEVATION REVISED			