
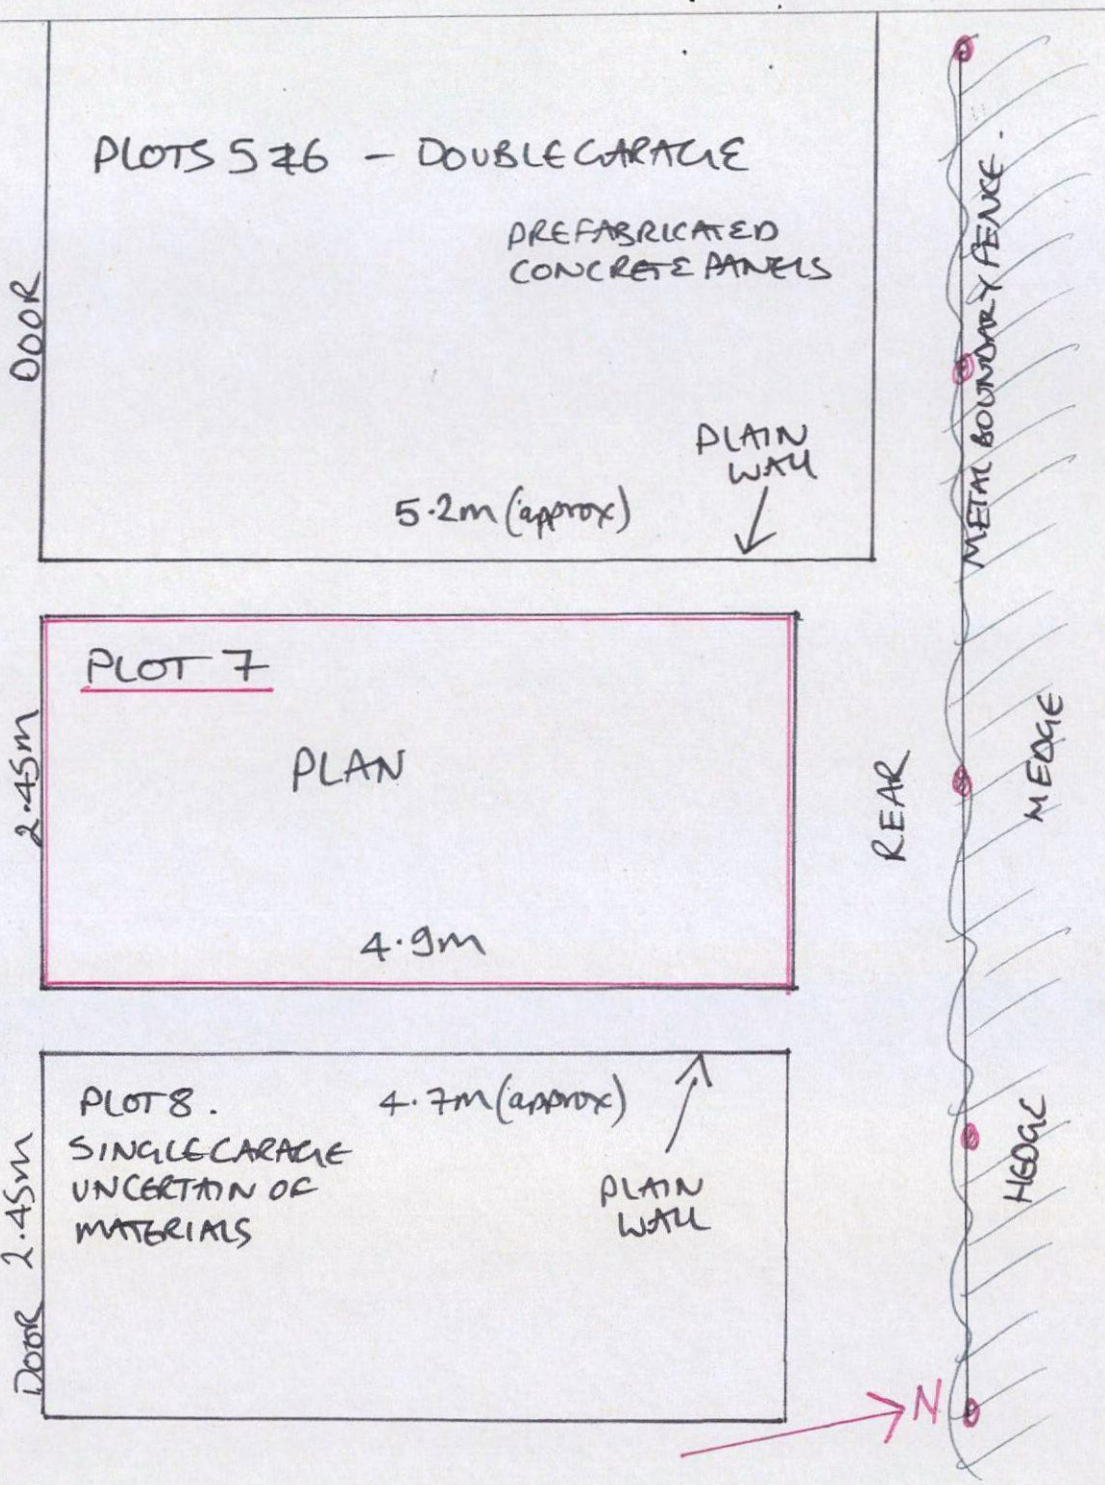



NELSON
2014/0682
ERECTION OF SINGLE STOREY CONCRETE GARAGE
PLOT 7: MANOR PARK
SILKSTONE


SCALE 1:50.


FRONT ELEVATION

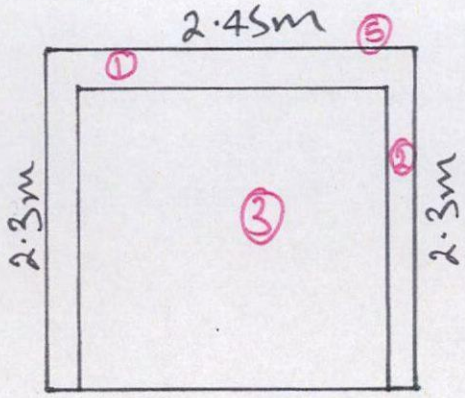

REAR ELEVATION

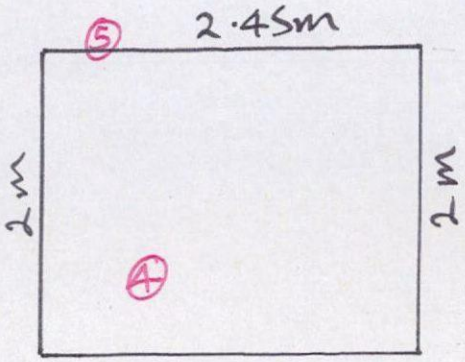

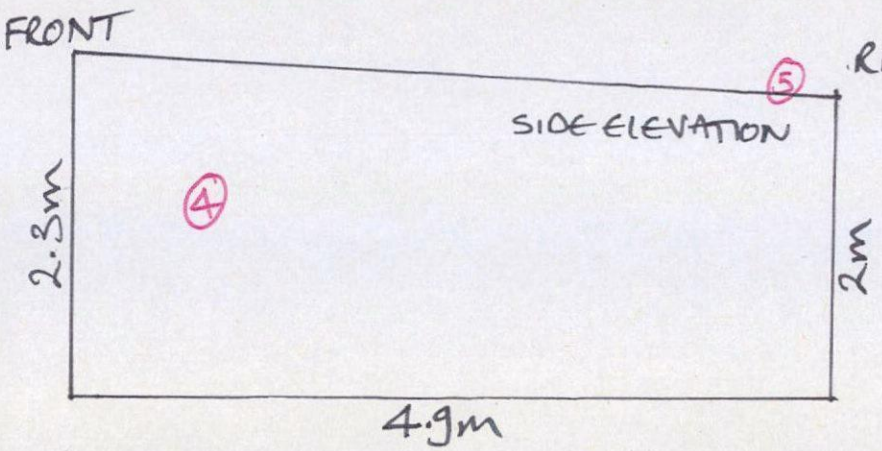

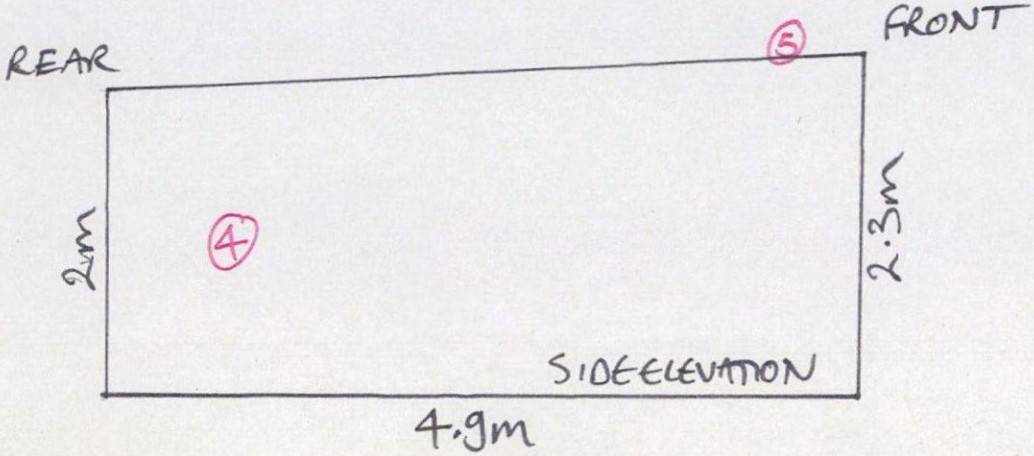

1. WOOD with Paint finish or Extruded plastic facing
2. CONCRETE PANEL
3. ALUMINIUM UP & OVER GARAGE DOOR
4. PREFABRICATED CONCRETE PANELS WITH PEBBLE-DASH FINISH
5. POLYFIBRE ROOF SHEETS