
Homes by Strata House Types – 2012 Milan




NOTE - METERS TO BE POSITIONED ON FRONT ELEVATION ON MID TERRECE UNITS ONLY.


FRONT ELEVATION

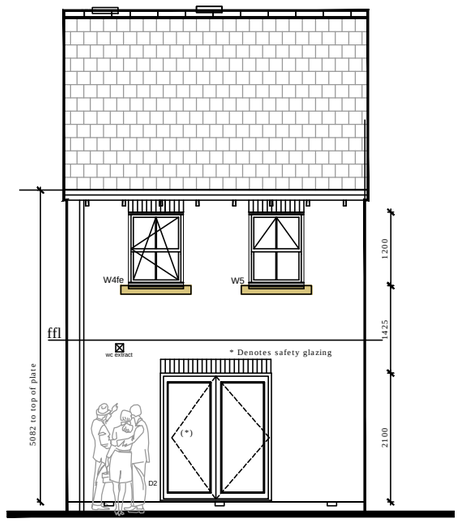


REAR ELEVATION

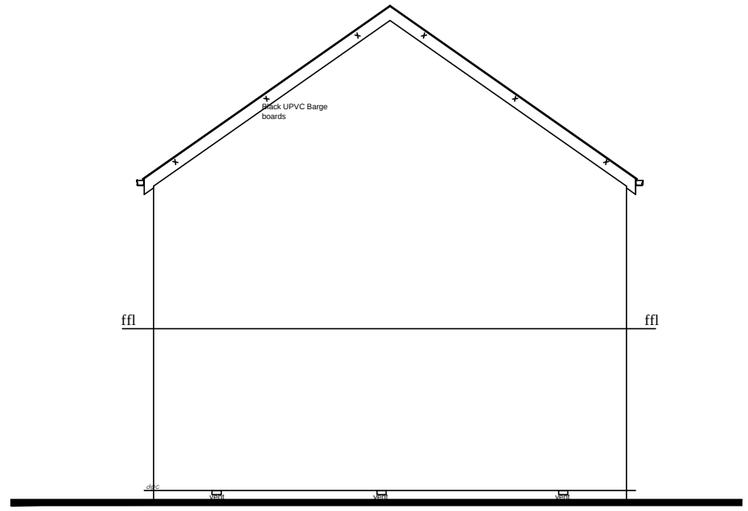

SIDE ELEVATION

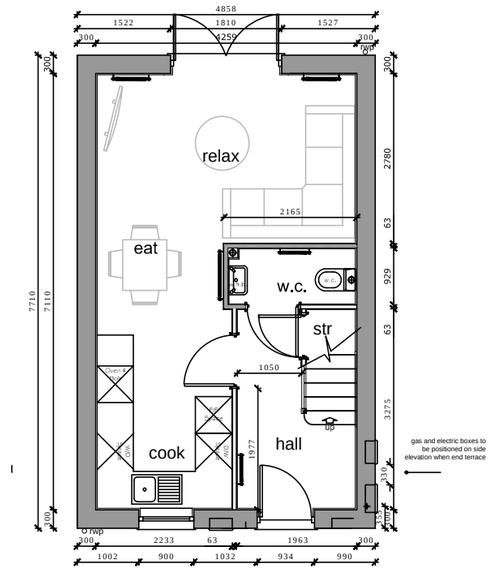

GROUND FLOOR

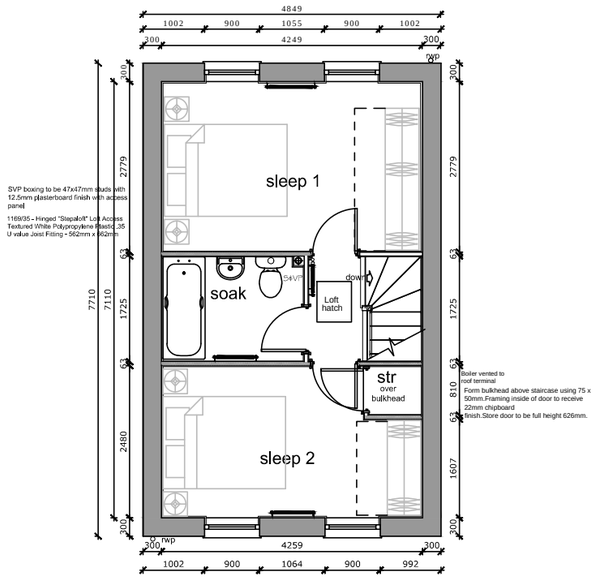

FIRST FLOOR PLAN

homes by strata

strata homes limited quay point lakeside doncaster DN4 5PL
T 01302 308508 F 01302 308501 www.homesbystrata.co.uk

scale:1:100@A3 | drawn by: | app'd by: | date: 01/02/11

Project: HOUSE TYPES
GLIFE

Drawing: MILAN 655 sq.ft.
PLANNING DRAWING
BRICK ELEVATIONS

Drawing Number:	House Ref	Drawing	Revision
	Type 1	. 09	-