


1 **South Elevation As Existing**
1 : 100

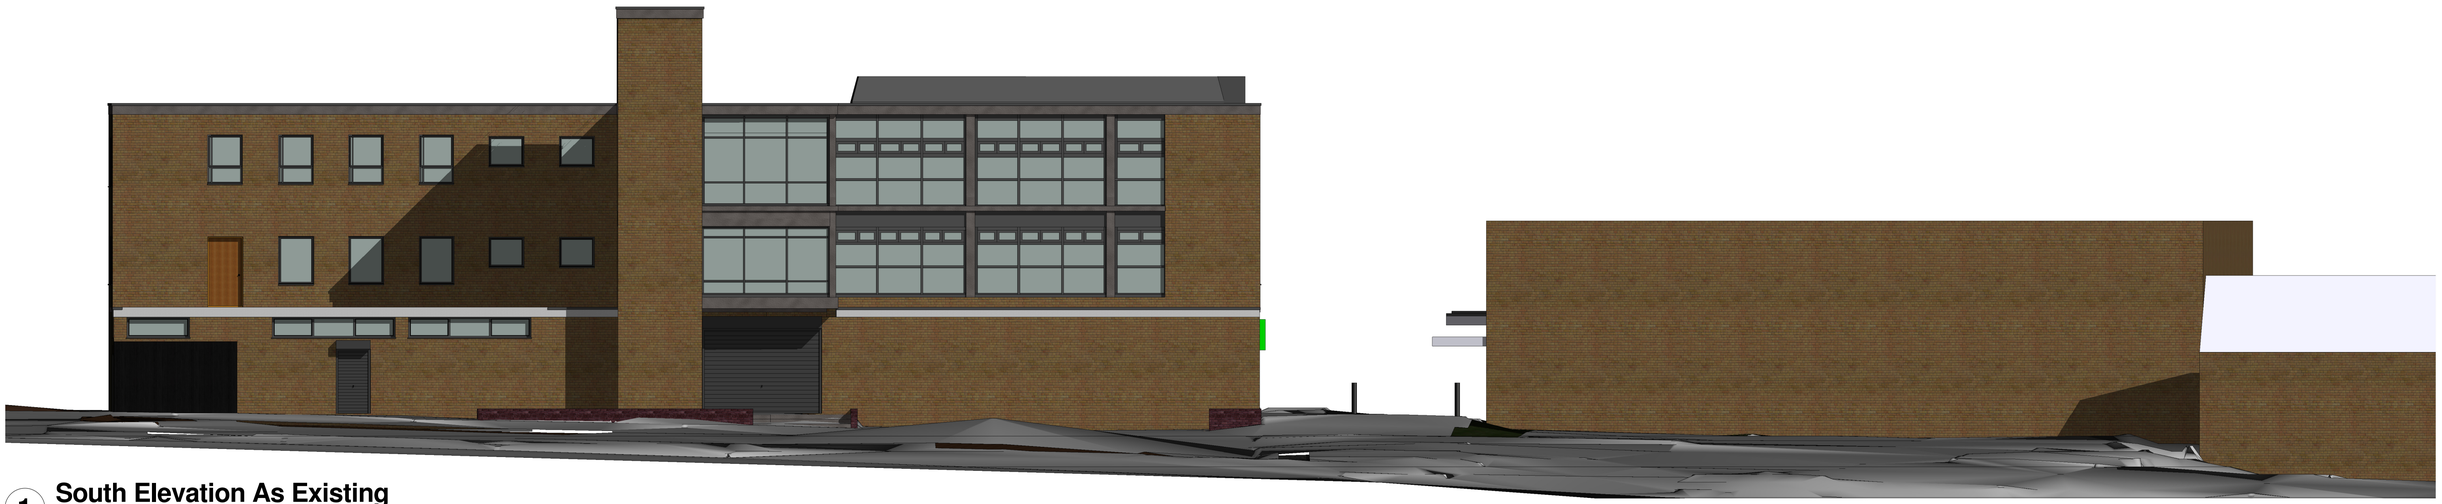

2 **North Elevation As Existing Colour**
1 : 100

0 5 10
Meters 1:100

Rev	Date	Drawn	Description

PLANNING

White Design

Client: RESILIENTI

Project: HOYLAND SITE C

Title: Existing Elevations

Scales:	Drawn:	Date:	Checked:
1: 100	SL	21/12/2015 13:29:53	KU

Drawing no: 0010.13.02 107

Rev:

The White House, 24a St Andrews Road, Sheffield, S11 9AL
T: 0114 226 0255 F: 0114 226 0256
E: office@whitedg.co.uk W: www.whitedg.co.uk