


Existing Aerial View - NTS



Proposed Landscape Masterplan - NTS

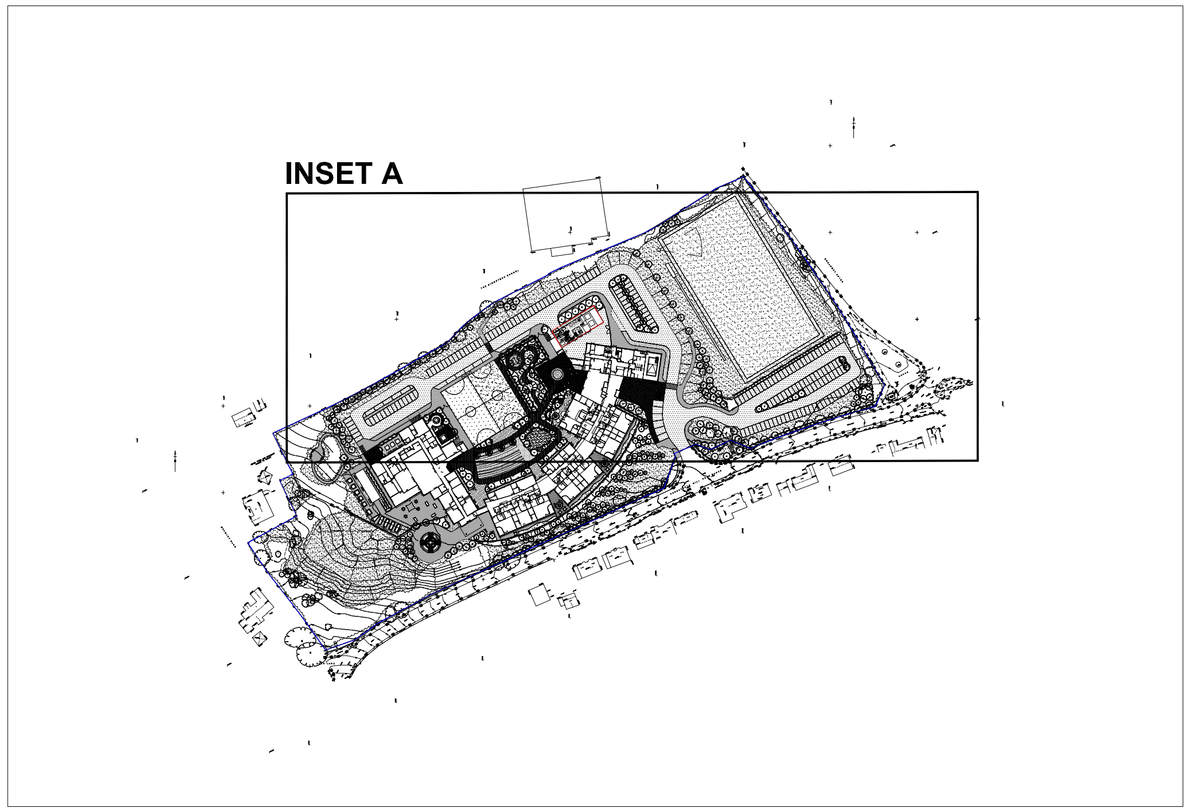


Site Plan - 1:2500

LEGEND

Planning Application Boundary

Other land in Applicants Ownership

Indicative wind turbine location
1 no. 1.5kw, building mounted Swift turbine

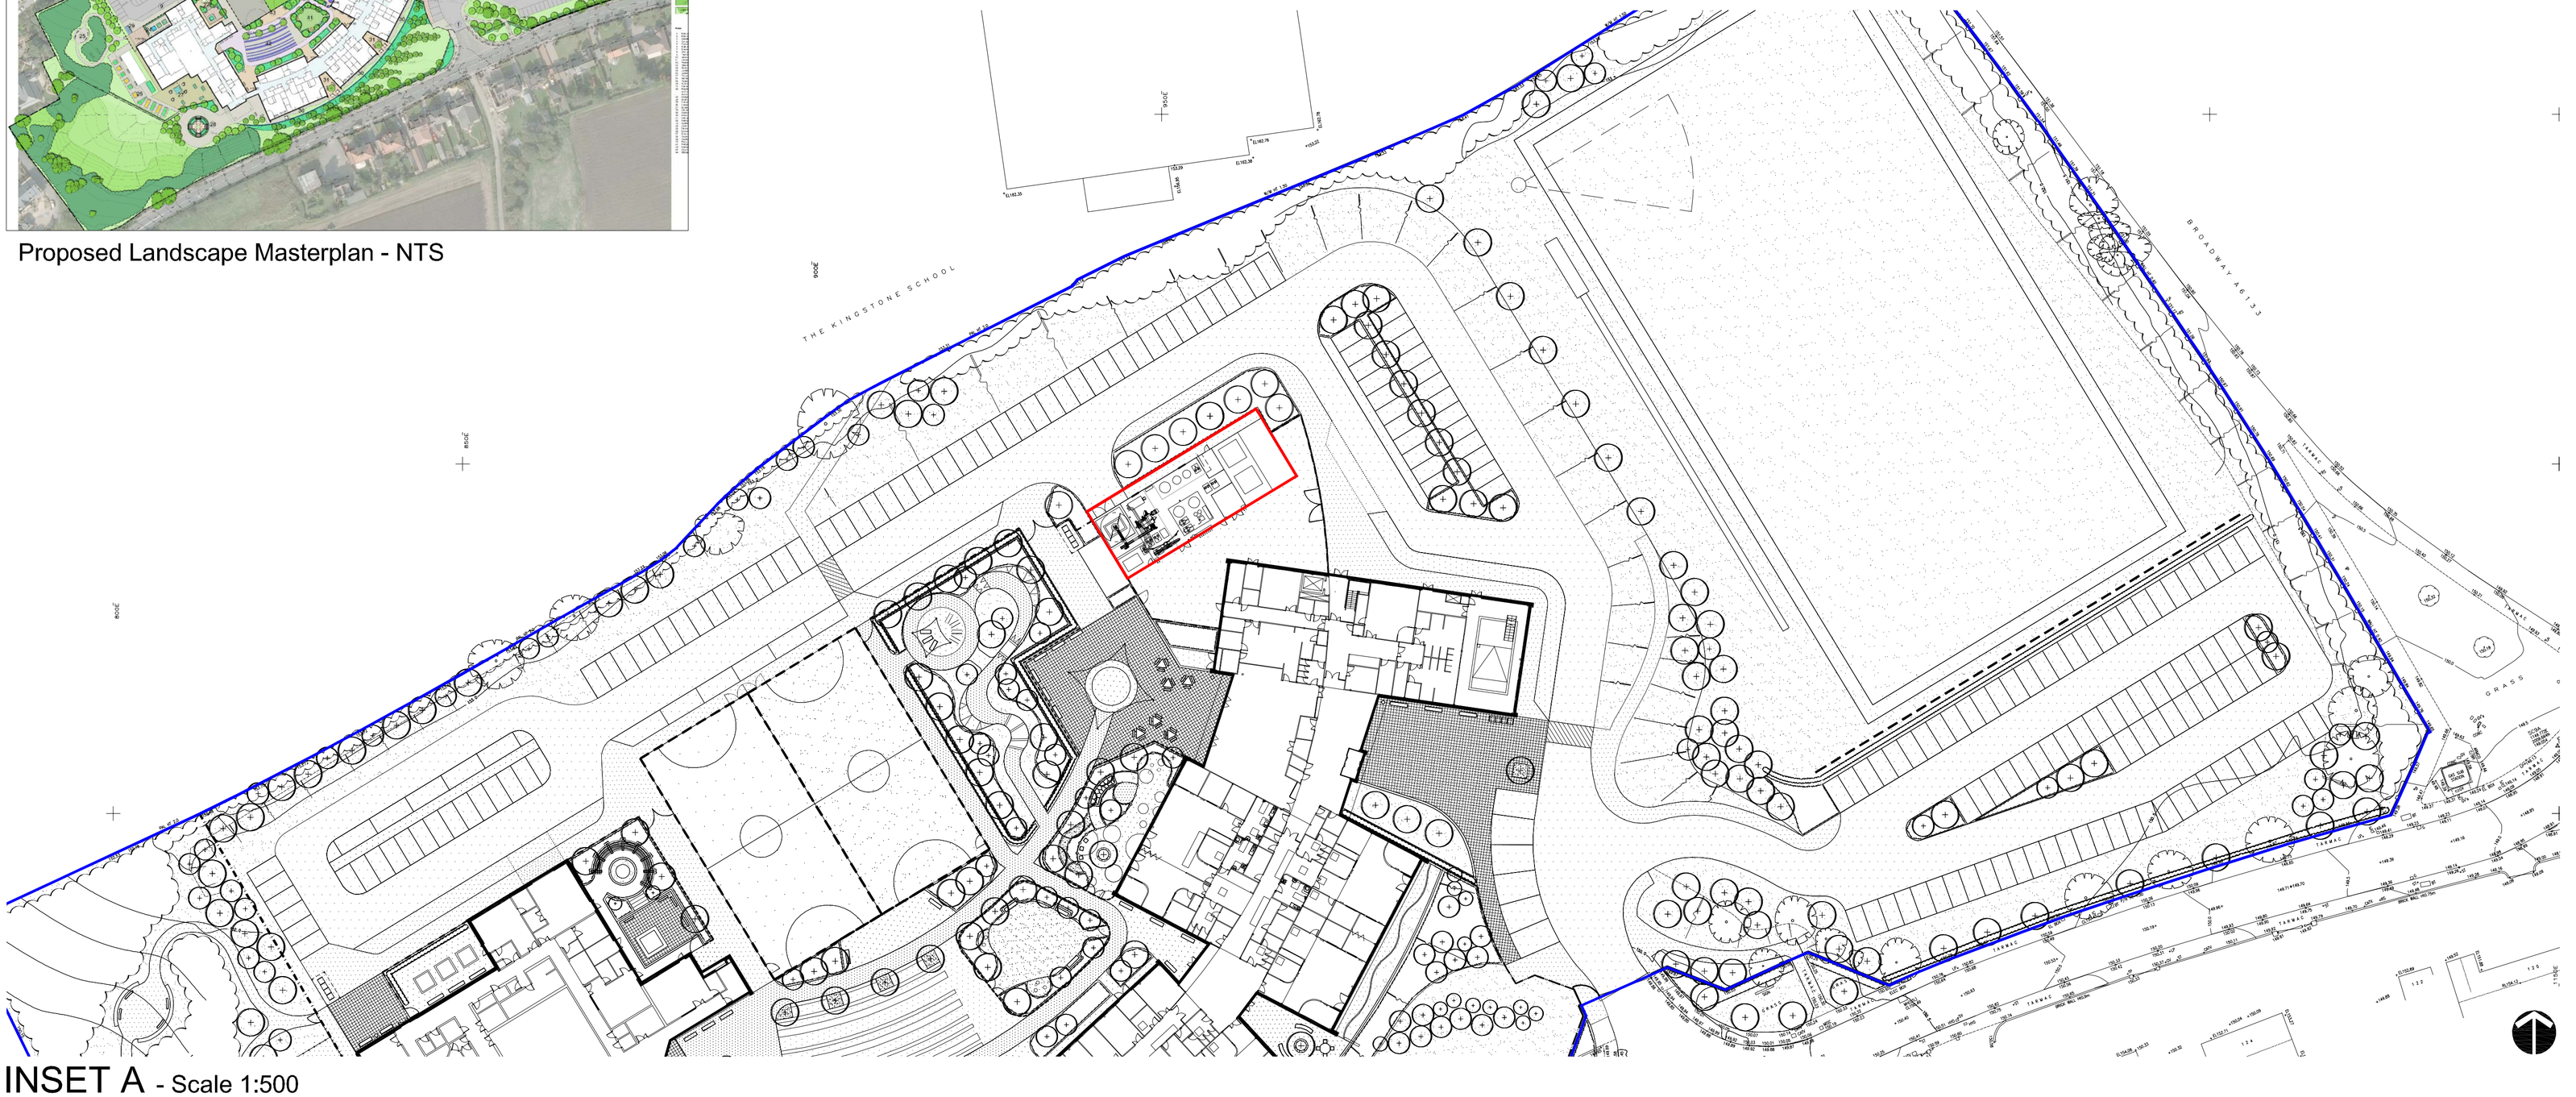

LEGEND

- Existing tree planting to be retained. All trees to be protected to BS 5837:2005
- Proposed individual tree planting (Range of sizes from semi-mature to feathered depending on location)
- Existing trees to be removed
- Proposed shrub planting (Including climbers, herbaceous/grasses and emergent planting)
- Proposed hedge planting (Including both formal and native planting)
- Proposed amenity grass areas (Including wildflower and bulb planting)
- Proposed sports pitch areas
- Proposed raised planter
- Proposed pedestrian tarmac areas
- Proposed pedestrian tarmac with occasional vehicular use
- Proposed vehicular tarmac areas
- Proposed feature paving
- Proposed coloured tarmac
- Proposed red tarmac for cycle skills circuit
- Existing embankments
- Soft play areas (rubber surface)
- Proposed pedestrian crossing
- Proposed ground graphics/edgings
- Proposed formal/informal seating
- Potential location for tensile structure
- Proposed 'Arboresin' porous surface for trees in paving
- Proposed bound gravel surface
- Proposed raised kerb edge to teaching areas
- Proposed 2m high steel vertical bar boundary fencing
- Proposed 2m high weldmesh fence with matching pedestrian and vehicular gates
- Proposed 3m high fence to hard games courts with matching vehicular and pedestrian gates
- Proposed 4.5m high weld mesh fence (ball stop)
- 900mm decorative timber palisade fence with gates
- Proposed rabbit proof fence
- Existing timber fence to be retained and repaired where necessary

INSET A - Scale 1:500

REV.	DESCRIPTION.	DATE.	REV.	DESCRIPTION.	DATE.
P01	Preliminary Issue	15.01.10			

Barnsley Partnership For Learning

Design Risk Management Reference: CDM/

awp

PROJECT
Barnsley BSF - Greenacre

DRAWING TITLE
Proposed Wind Turbine Location

DRAWING No.	SCALE (A1)	DATE	DRAWN	CHKD
BP4L_GRN_AWP_DR_94_BW_LL_10 P01	As shown	15.01.10	DH	SLL

Anthony Walker and Partners Limited 10 Summerhill Terrace Newcastle upon Tyne NE4 6EB
Tel: 0191 233 0188 Fax: 0191 261 1527 Email: info@awpenvironment.co.uk www.awpenvironment.co.uk

This document is copyright and must not be used, amended or reproduced in any form without written consent from Anthony Walker & Partners